


KEYNOTES, SGA	
Key Value	Keynote Text
2.08A	REMOVE EXISTING BRK VENEER, EXISTING LANDING REINFORCING TO REMAIN IN PLACE. REMOVE EXISTING RIDG CAVITY WALL, INSUL. INSTALL NEW MT/L THRU-WALL FLASHING AND WEERS. INSTALL NEW RIDG CAVITY WALL INSUL. INSTALL NEW BRK VENEER TO MATCH EXISTING FOOTING AND SLAB.
2.08B	EXISTING CONTROL JOINT.
2.08C	REMOVE CONG LANDING SLAB, TREADS AND RISERS DN TO TOP OF FOOTING/ROST WALL. INSTALL NEW CONG LANDING SLAB, TREADS AND RISERS AFTER BRK VENEER WORK COMPLETED. CONCRETE TO BE 4,500 PSI F50K FHR EN-STRAINED MIX WITH 3.0 POUNDS OF MACRO FIBER PER CY WITH MEDIUM BROOM FINISH.
2.08D	REMOVE EXISTING BRK VENEER, EXISTING LANDING REINFORCING TO REMAIN IN PLACE. REMOVE EXISTING RIDG CAVITY WALL, INSUL. INSTALL NEW MT/L THRU-WALL FLASHING ABOVE LANDING & STAR. INSTALL NEW RIDG CAVITY WALL INSUL. INSTALL NEW MATCHING BRK VENEER FOOTING AND SLAB.
2.08E	BRK TO BE REMOVED/REPLACED UP TO EDGE OF CONG.
3.51E	NEW PRECAST CONG PARAPET CAP TO MATCH EXISTING W/ NEW S.F. FLASHING.
4.08B	REPORT AND WASH BRK MAT - ASSUME BRK REPLACEMENT AT A RATE OF 5% W/ MATCHING BRK.
4.08D	RAISE PARAPET WALL 8" W/ CMU 8" BOND BM, 2" RIDG INSUL AND 4" FACE BRK WALL TO MATCH EXISTING.
4.42E	NEW LIMESTONE PARAPET CAP TO MATCH EXISTING W/ NEW S.F. FLASHING.
4.43A	CLEAN SALVAGED PRECAST CONG PARAPET CAP AND INSTALL NEW W/ NEW S.F. FLASHING (TYP U.S.A.)
5.41A	REMOVE AND REINSTALL EXISTING ACCESS LADDER AS REQ FOR ROOFING WORK.
7.30D	RAKE OUT PRECAST CONG CAP HEAD JOINTS, INSUL AND INSTALL BACKER ROD AND SLT.
7.50Z	EXTEND ROOFING MEMB UP AND OVER WALL.
7.58D	PREFINISHED MT/L THRU-WALL SOLUPEX EXISTING OPENING. FIELD VERIFY EXISTING SIZE OF OPENING.
7.59I	NEW STORM DRAIN LARS'S TONGUE - REF. MECH.

05. AE209


GENERAL ELEVATION NOTES:

- A. ANY DISCREPANCIES OR CONFLICTS FOUND IN THE VARIOUS PARTS OF THE CONSTRUCTION DOCUMENTS SHALL BE BROUGHT TO THE ATTENTION OF THE ARCHITECT AND THE OWNER BEFORE PROCEEDING WITH THE WORK.
- B. WRITTEN DIMENSIONS TAKE PRECEDENCE OVER SCALED DIMENSIONS. DO NOT SCALE THE DRAWINGS.
- C. CONTRACTOR TO VERIFY ALL EXISTING CONDITIONS AT THE PROJECT SITE.
- D. ALL MATERIALS & EQUIPMENT SHALL BE INSTALLED PER MANUFACTURERS INSTRUCTIONS.


KEYNOTES, SGA	
Key Value	Keynote Text
4.2B2	CLEAN SALVAGED LIMESTONE PARAPET CAPS AND REINSTALL W/ NEW S.S. FLASHING. (TYP U.N.)
7.11G	REMOVE EXISTING DEFS AND 5/8" CM BD ON COLS/BMS (MTL. STUD FRAMING TO REMAIN). INSTALL NEW 5/8" GYP SHEATING, WBR, DRAINAGE SPACERS, 1/2" CM BD. AND DEFS ON EXISTING MTL STUD FRAMING.
7.11J	PREFINISHED MTL CORING ON TOP OF COLS SIM TO DTL F5/03.A502 - SLOPE EASTWEST.
7.48	PREFINISHED MTL COPING AND KEEPER STRIP.
7.48A	PREFINISHED MTL COPING.

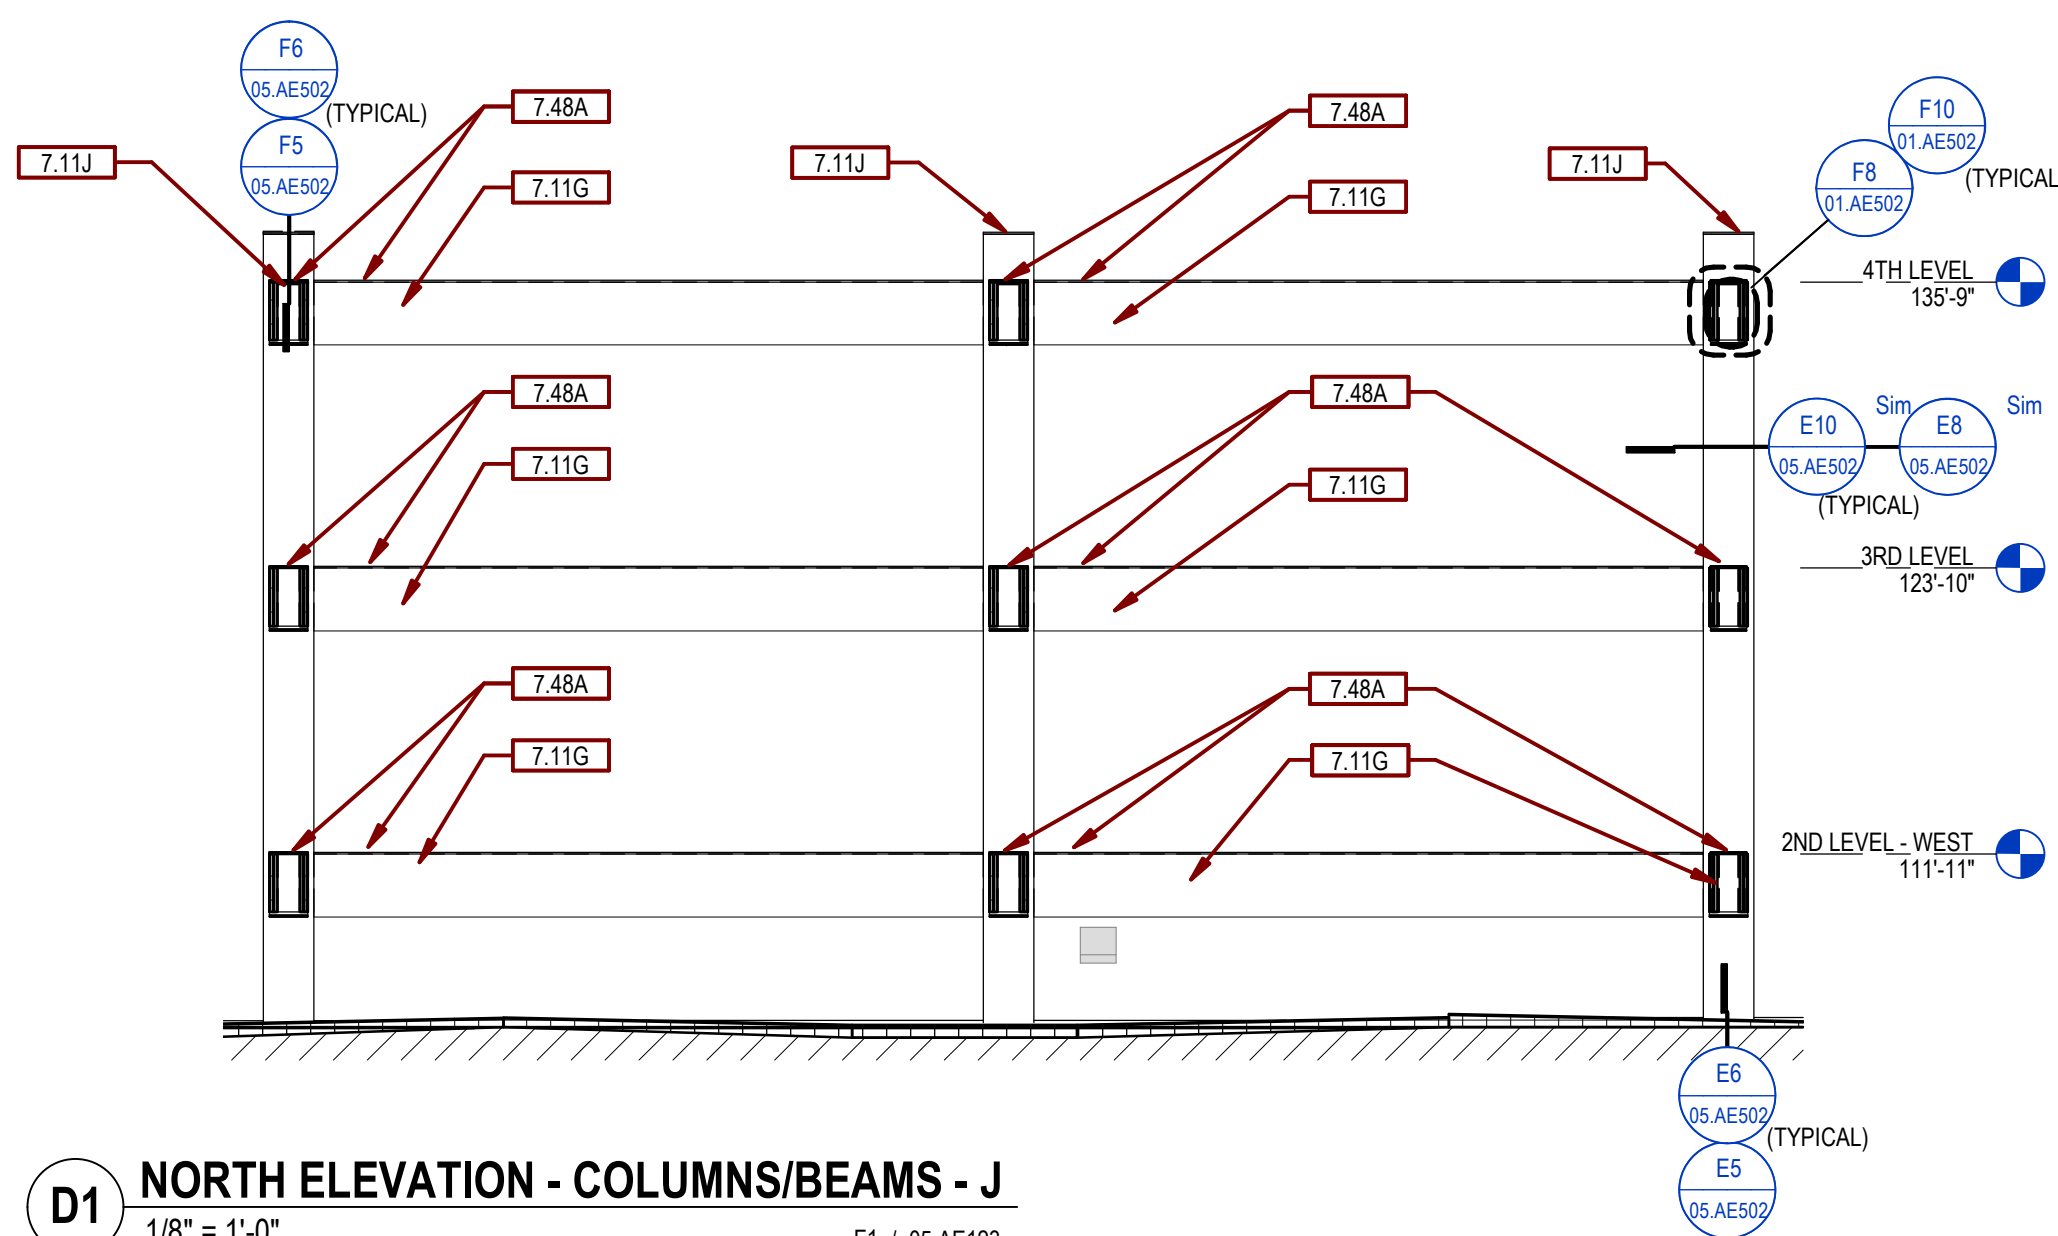


D1 NORTH ELEVATION - COLUMNS/BEAMS - J
1/8" = 1'-0" F1 / 05.AE123

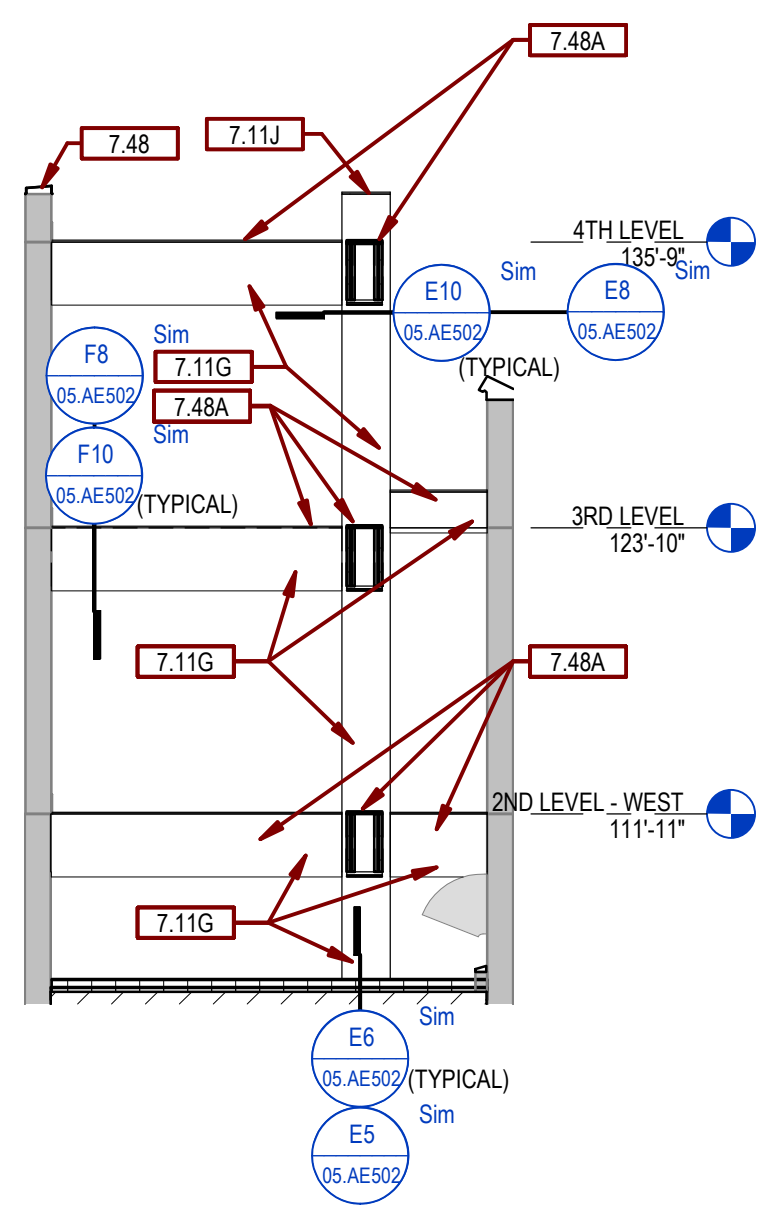


F1 WEST ELEVATION (1) - COLUMNS/BEAMS - J
1/8" = 1'-0" F1 / 05.AE123

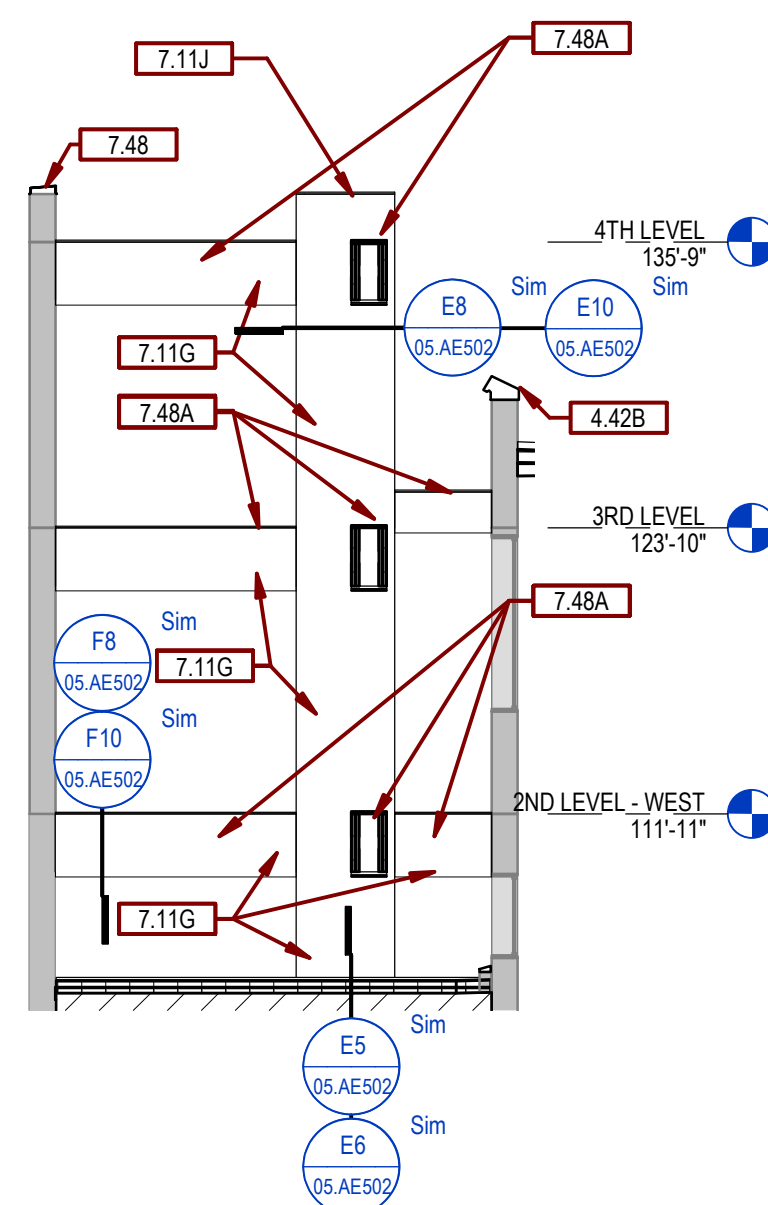

F2 WEST ELEVATION (2) - COLUMNS/BEAMS - J
1/8" = 1'-0" F1 / 05.AE123

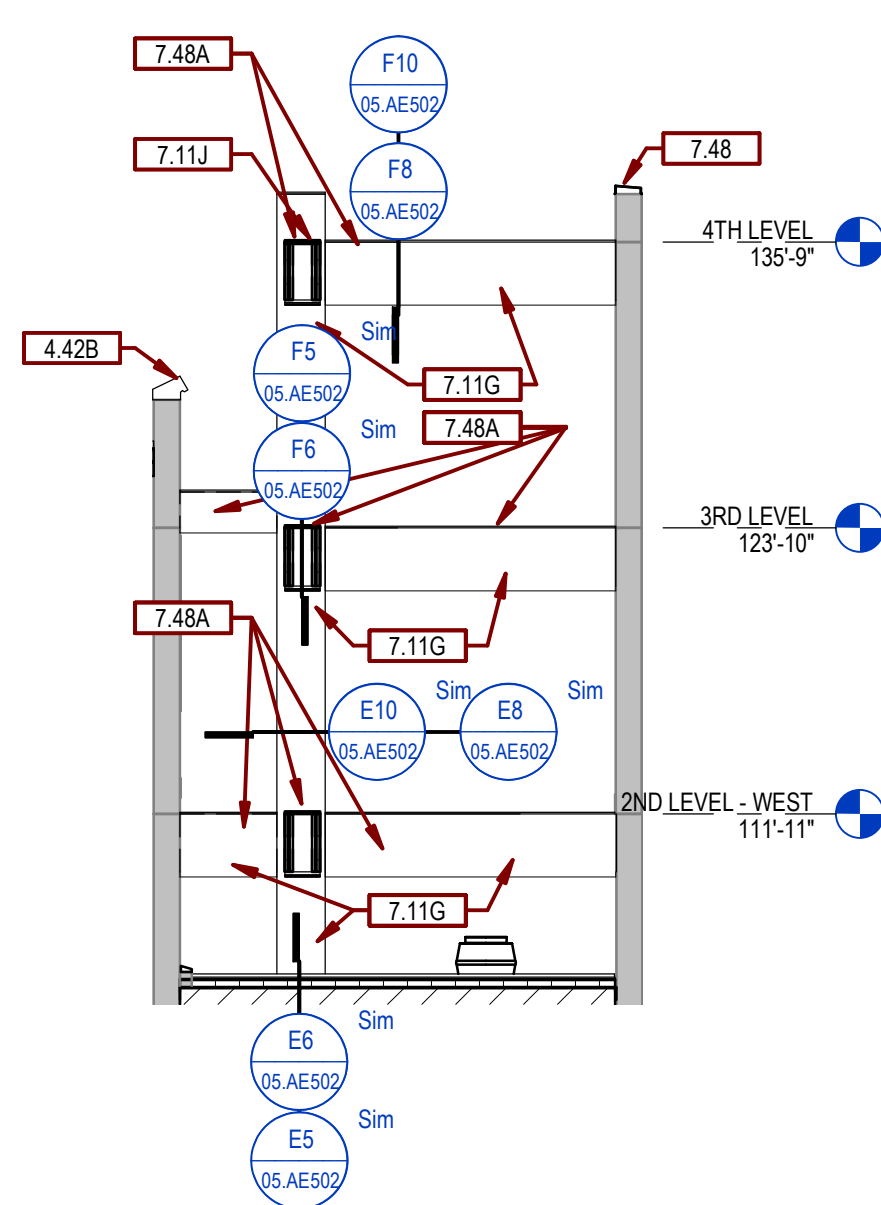

F4 EAST ELEVATION (1) - COLUMNS/BEAMS -J
1/8" = 1'-0" F1 / 05.AE123

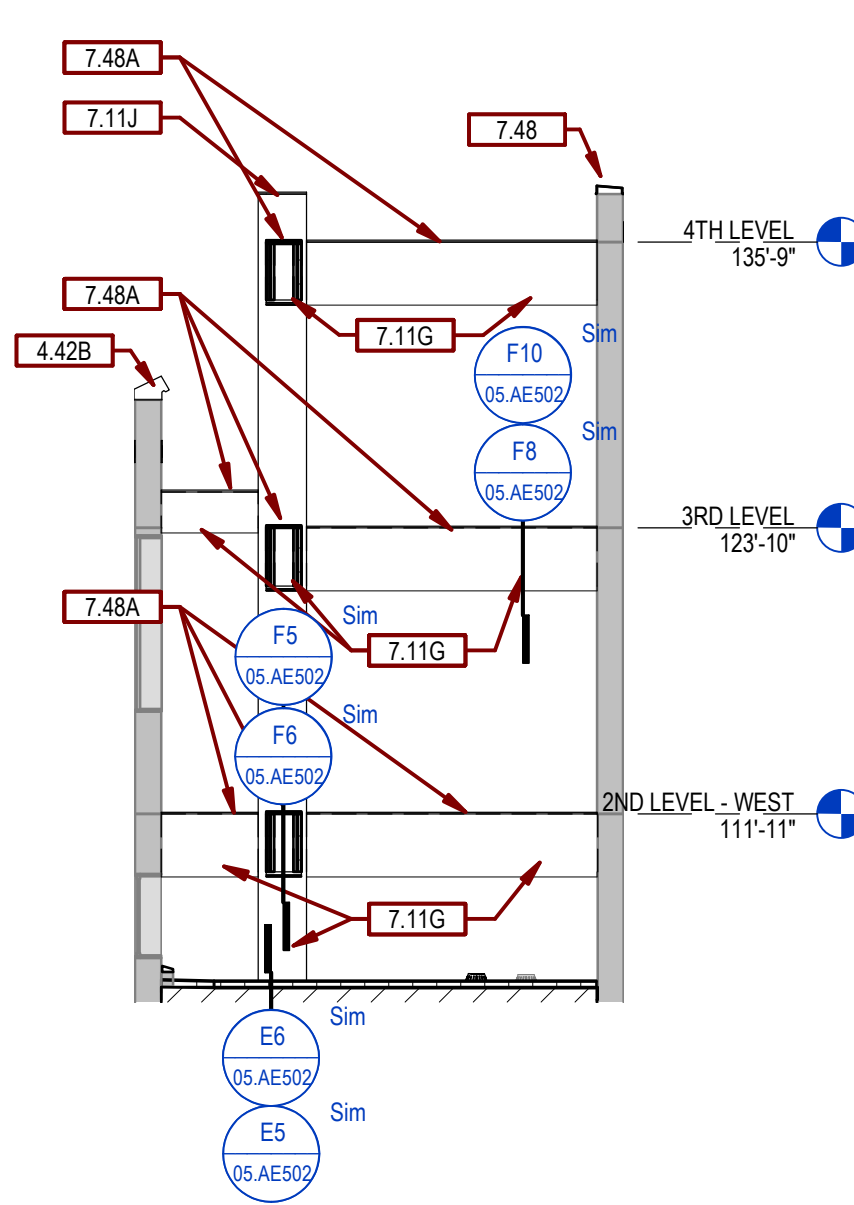

F6 EAST ELEVATION (2) - COLUMNS/BEAMS - J
1/8" = 1'-0" F1 / 05.AE123

[illegible]

CONSULTANTS

CIVIL:

 **EHRHART GRIFFIN &
ASSOCIATES**

Ehrhart Griffin & Associates
601 N Minnesota Ave
Sioux Falls, SD 57104
Phone: 605-339-7215

STRUCTURAL:
ERA
ERICKSEN ROED
& ASSOCIATES
Ericksen Roed Associates
2550 University Ave W
Suite 423-S
St. Paul, MN 55402
Phone: 651-251-7570


DUNHAM ASSOCIATES, INC.
50 South Sixth St
Suite 1100
Minneapolis, MN 55402
Phone: 612-465-7550

ARCHITECT OF RECORD



STONE GROUP
ARCHITECTS

Stone Group Architects, Inc.
600 East 7th Street
Sioux Falls, SD 57103
Phone: 605-271-1144

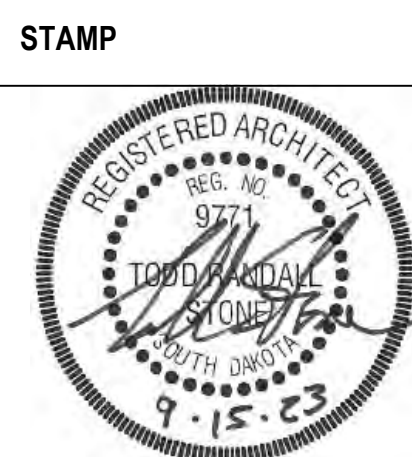

Office of
Construction
and Facilities
Management

A U.S. Department
of Veterans Affairs

Drawing Title

ARCHITECTURAL - ELEVATIONS - J

Approved

CONSTRUCTION DOCUMENTS

Project Title	SIOUX FALLS VA HEALTH CARE SYSTEM CAMPUS IMPROVE CAMPUS BUILDING EXTERIORS
---------------	--

Location	SIOUX FALLS, SOUTH DAKOTA
----------	---------------------------

Issue Date	09-15-2023
------------	------------

Checked
BH

Drawn
MA

Project Number
VA #438-22-600
SGA #221926

Building Number
05


Drawing Number

05. AE210


GENERAL ELEVATION NOTES:

- A. ANY DISCREPANCIES OR CONFLICTS FOUND IN THE VARIOUS PARTS OF THE CONSTRUCTION DOCUMENTS SHALL BE BROUGHT TO THE ATTENTION OF THE ARCHITECT AND THE OWNER BEFORE PROCEEDING WITH THE WORK.
- B. WRITTEN DIMENSIONS TAKE PRECEDENCE OVER SCALED DIMENSIONS. DO NOT SCALE THE DRAWINGS.
- C. CONTRACTOR TO VERIFY ALL EXISTING CONDITIONS AT THE PROJECT SITE.
- D. ALL MATERIALS & EQUIPMENT SHALL BE INSTALLED PER MANUFACTURERS' INSTRUCTIONS.


KEYNOTES_SGA	
Key Value	Keynote Text
7.48	PREFINISHED MTL COPING AND KEEPER STRIP.
7.58D	PREFINISHED MTL THRU-WALL SCUPPER IN EXISTING OPENING. FIELD VERIFY EXISTING SIZE.

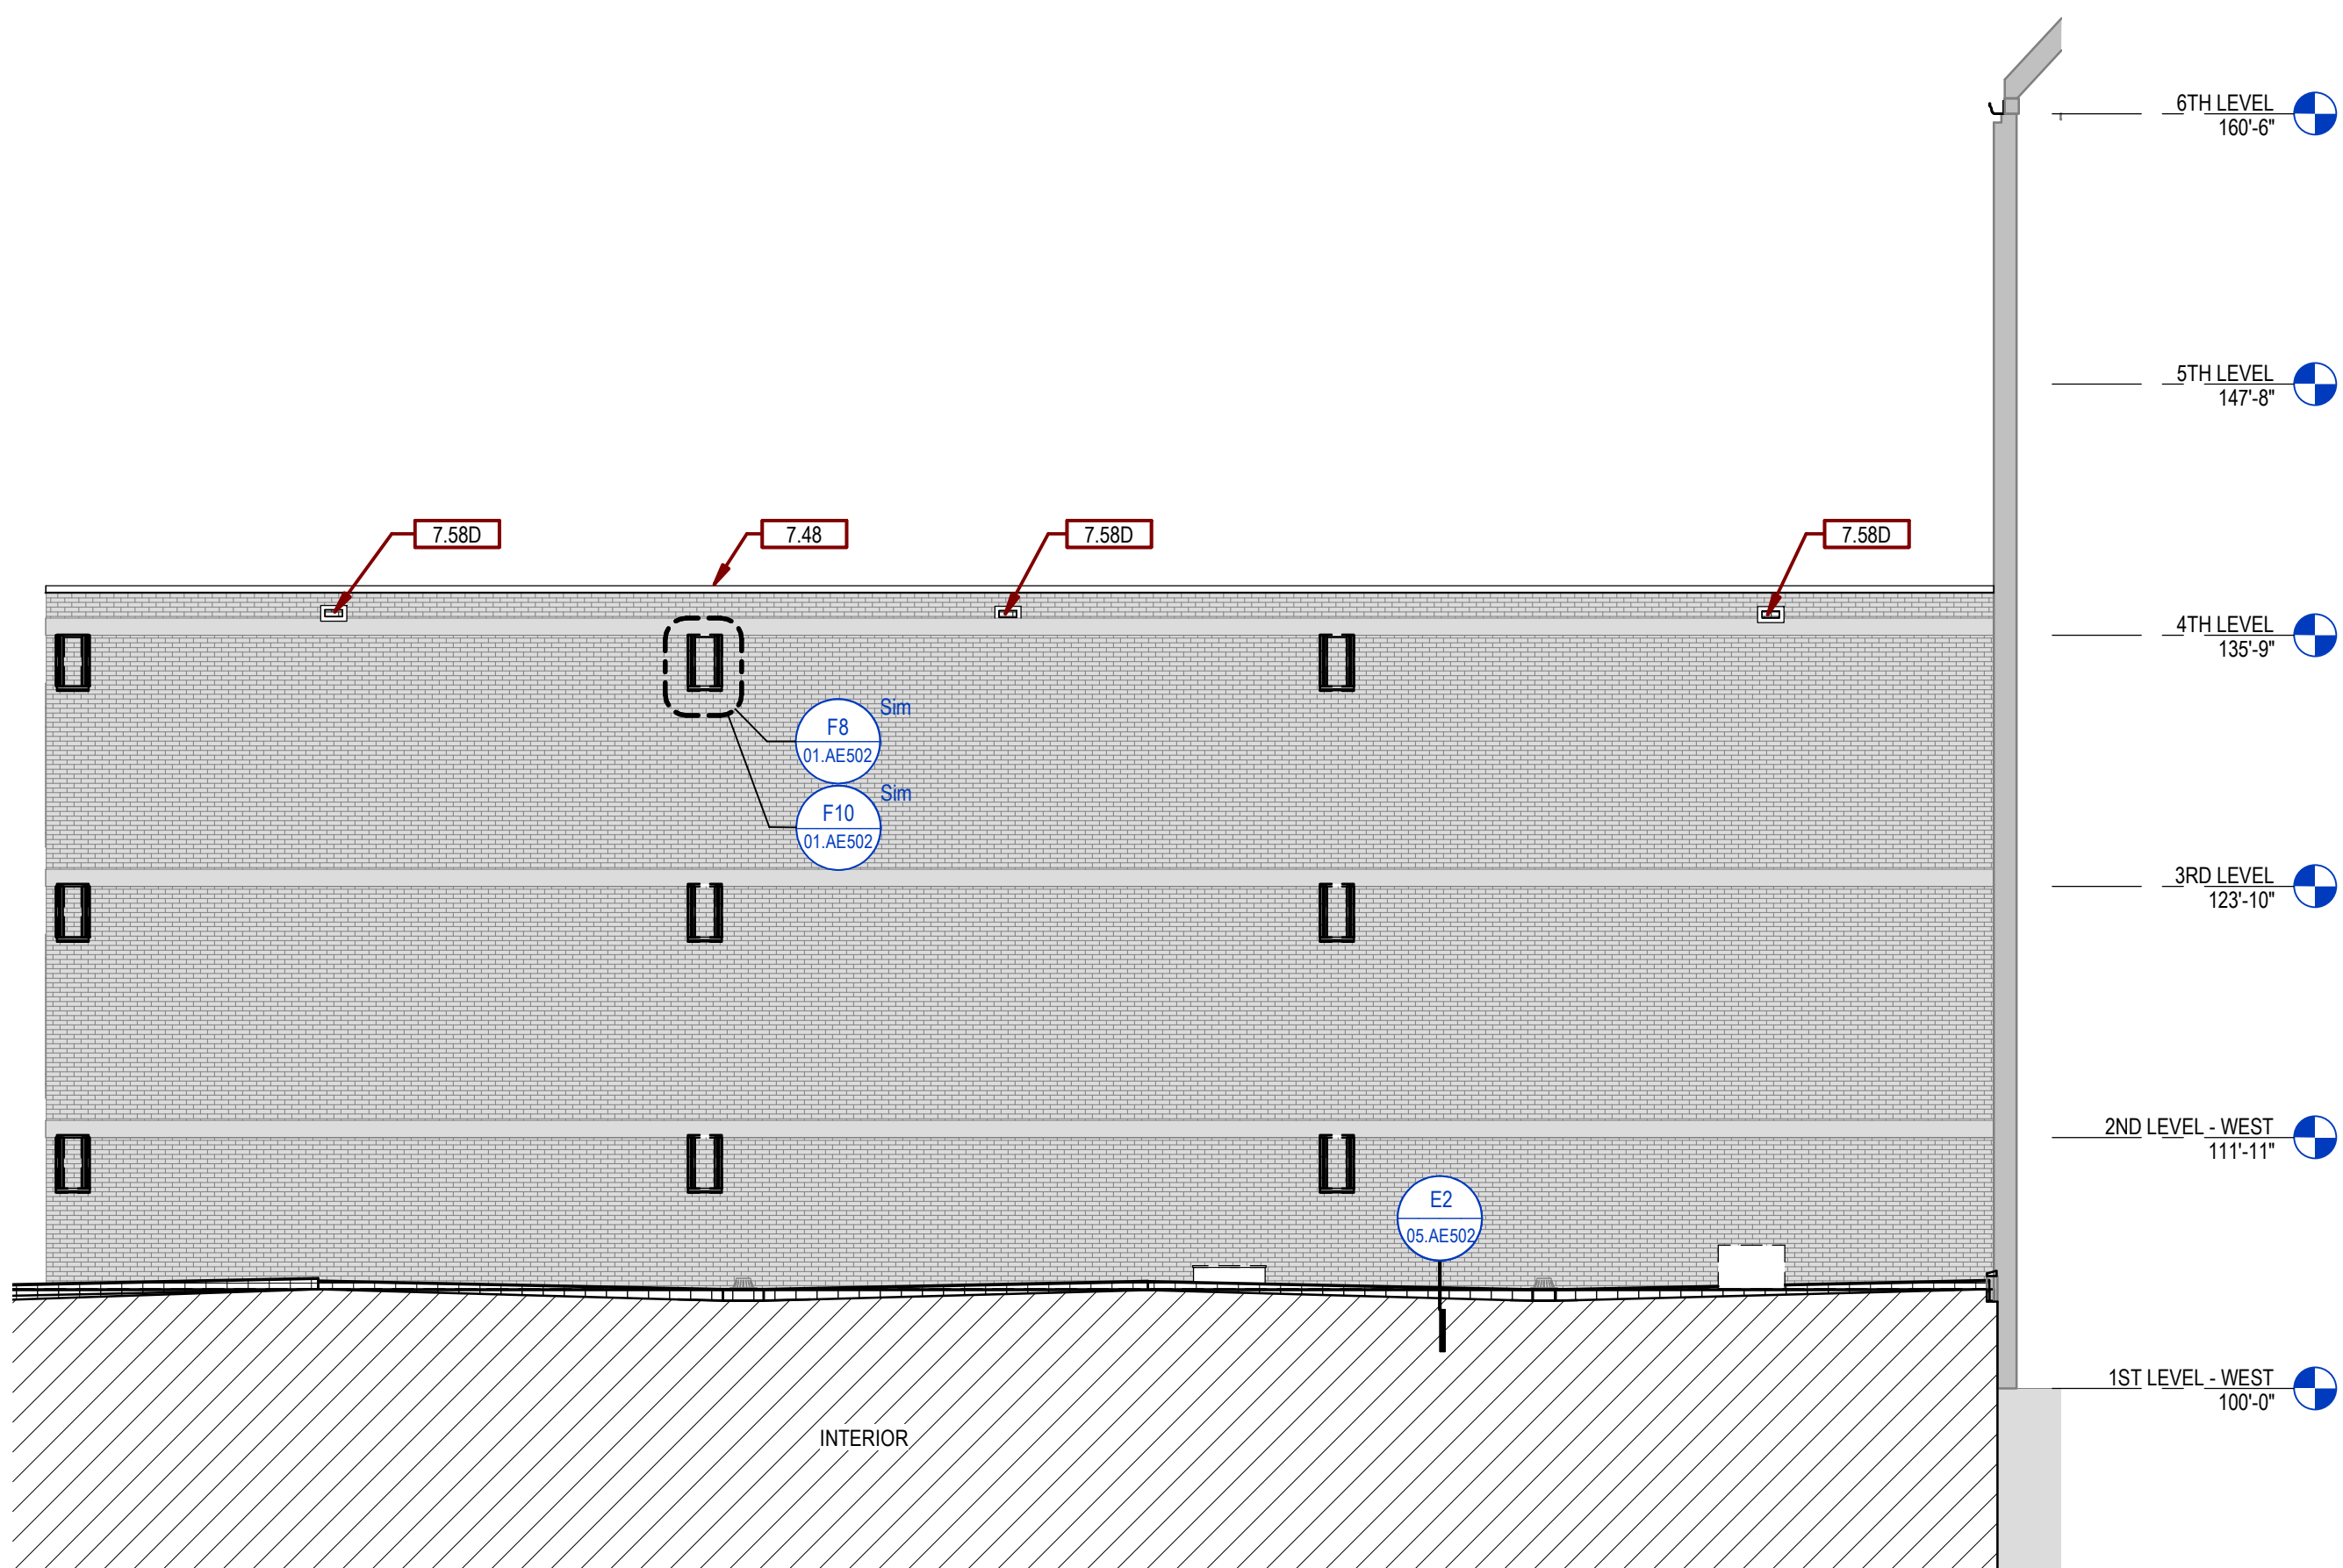


C1 SOUTH ELEVATION - K
1/8" = 1'-0" F1 / 05.AE123

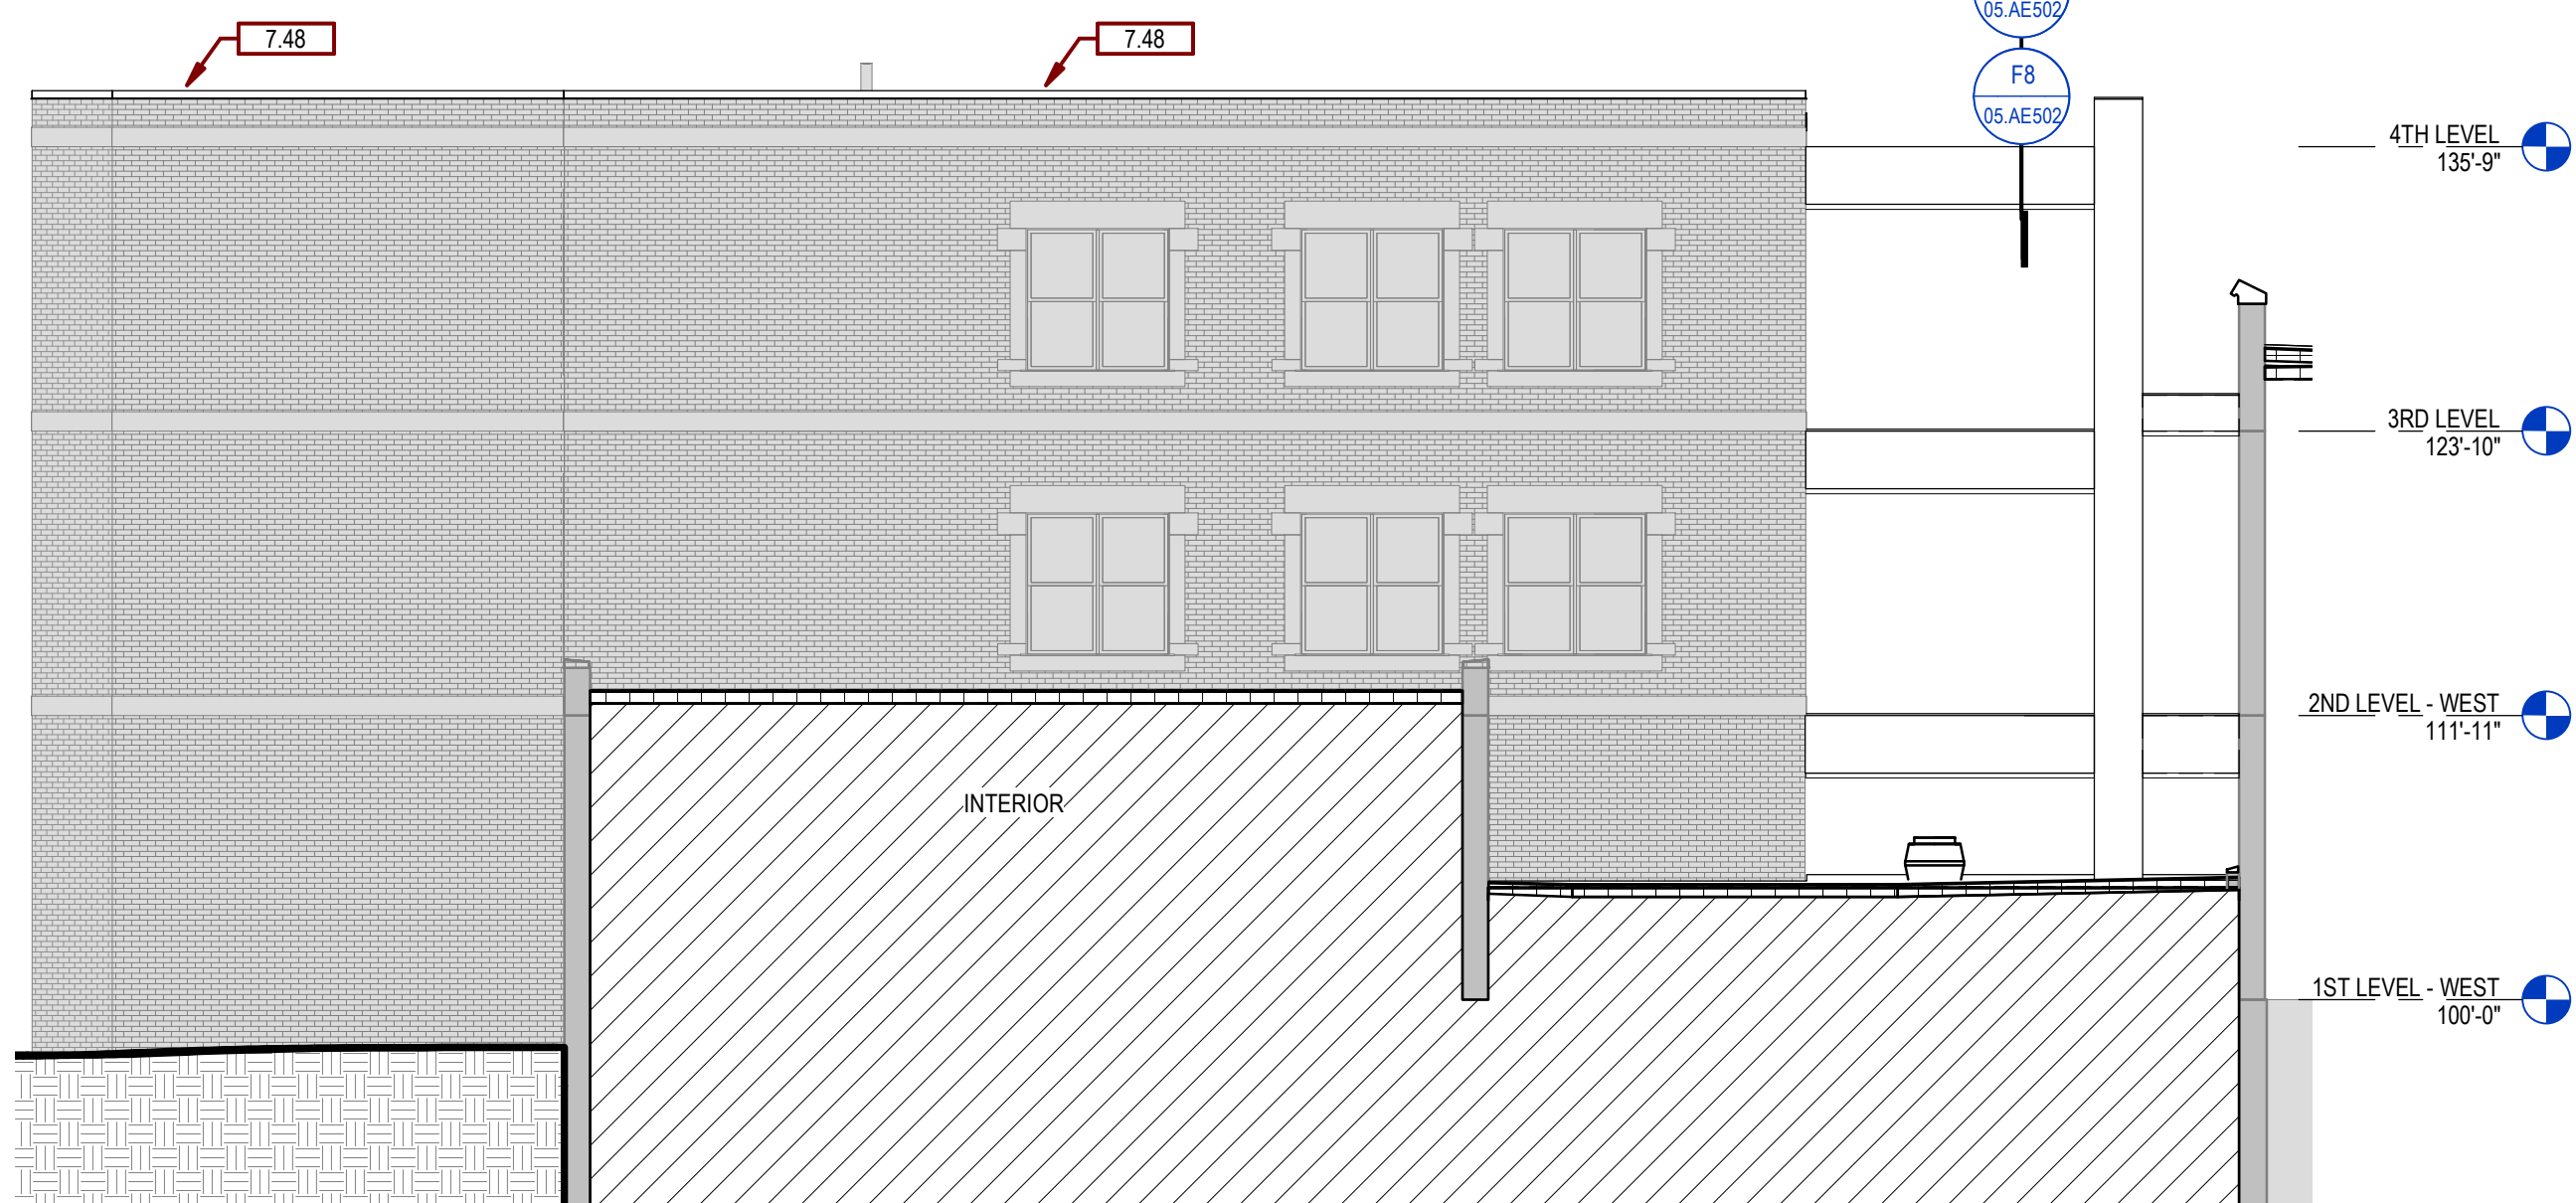

C6 WEST ELEVATION - K
1/8" = 1'-0"

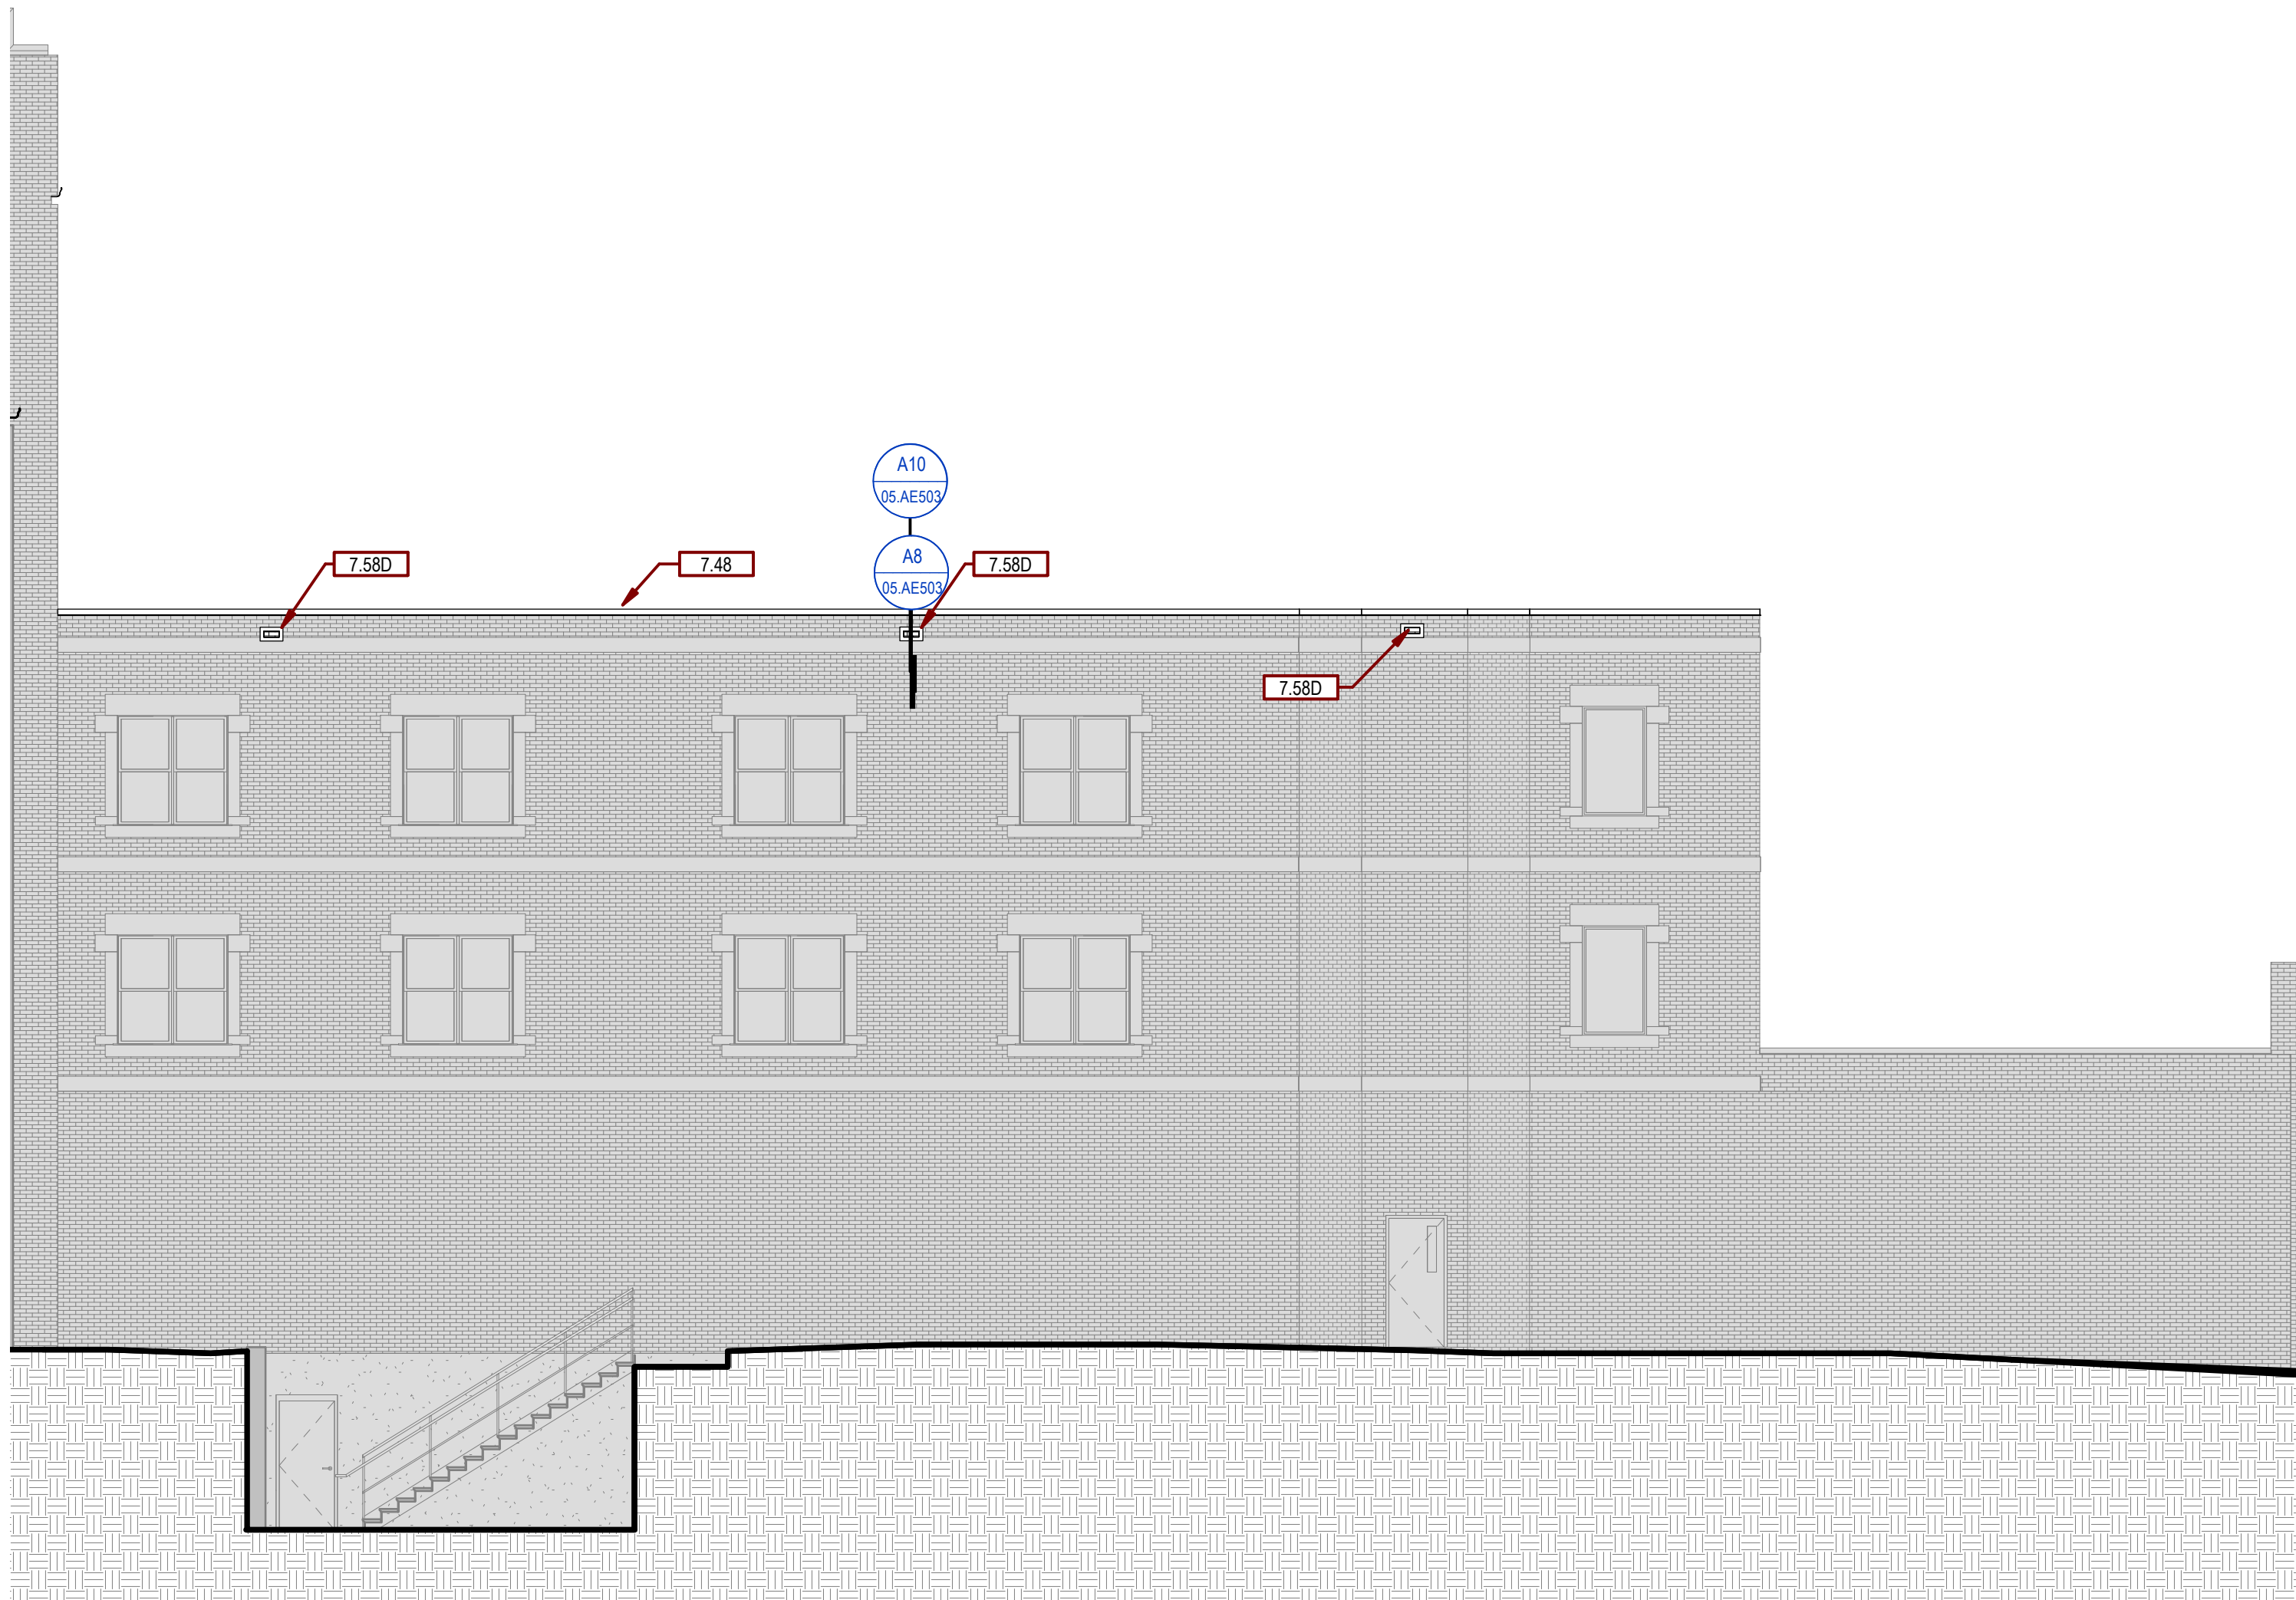

F1 NORTH ELEVATION - K
1/8" = 1'-0" F1 / 05.AE123

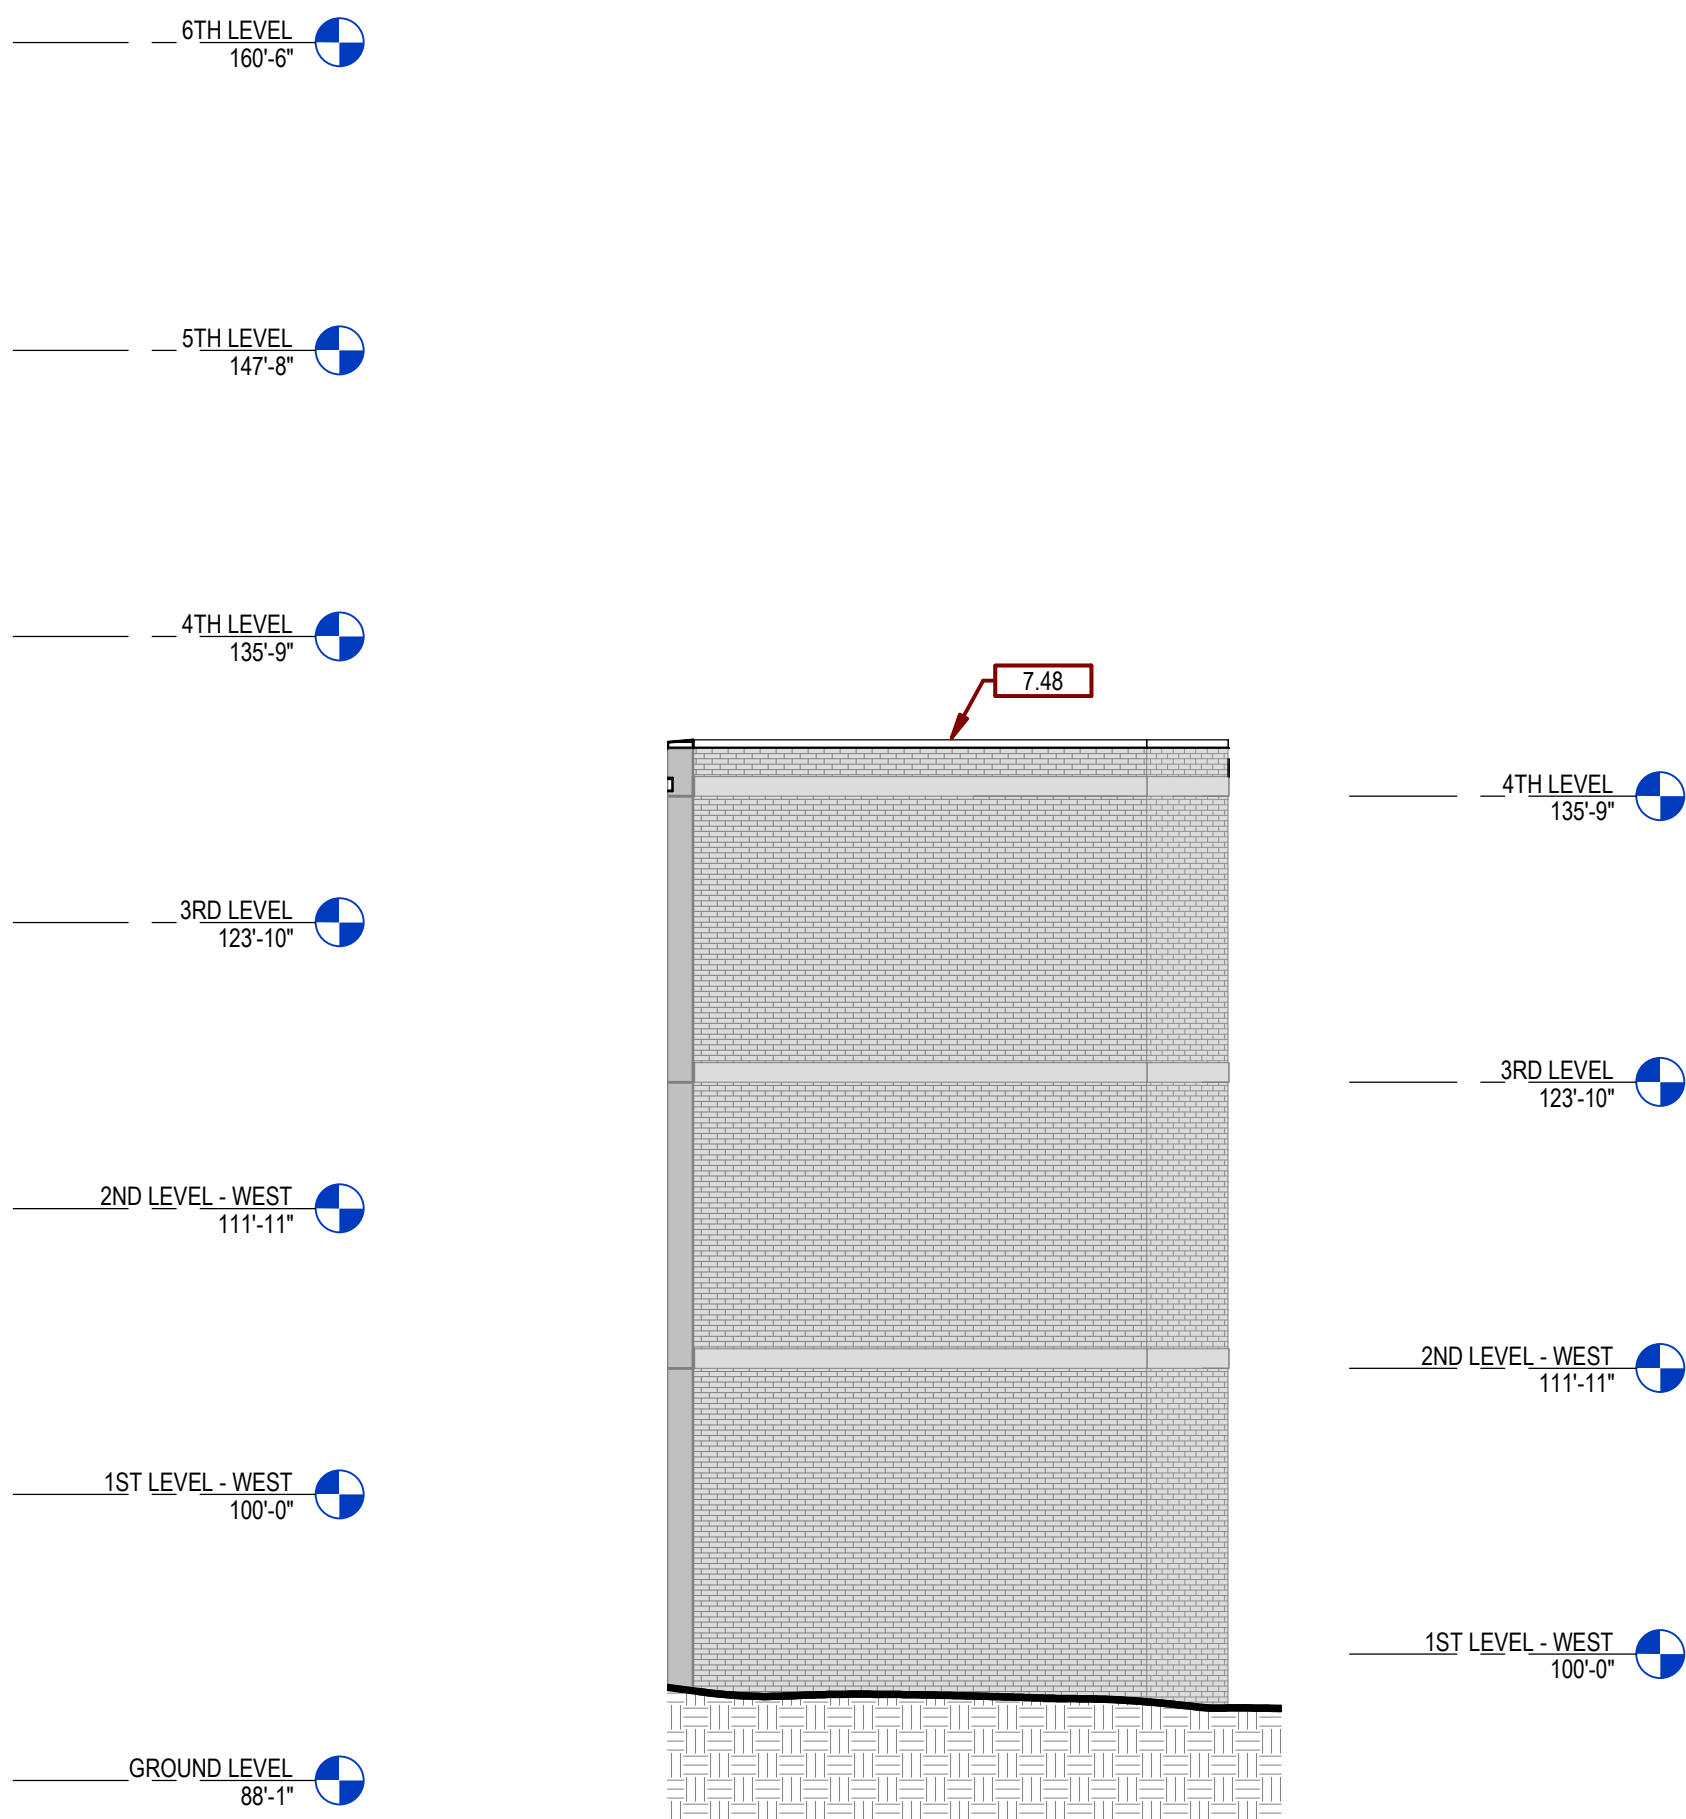

F6 EAST ELEVATION - K STAIRWELL
1/8" = 1'-0" F1 / 05.AE123

[illegible]

CONSULTANTS		
CIVIL:  EHRHART GRIFFIN & ASSOCIATES Ehrhart Griffin & Associates 601 N. Minnesota Ave. St. Paul, MN 55104 Phone: 650-339-1215	STRUCTURAL:  Erickson Roed & Associates 2550 University Ave. W. Suite 423-S St. Paul, MN 55402 Phone: 651-251-7570	MEP:  Dunham Associates, Inc. 50 South Sixth St. Suite 1100 Minneapolis, MN 55402 Phone: 612-465-7550

ARCHITECT OF RECORD STONE GROUP ARCHITECTS Stone Group Architects, Inc. 600 East 7th Street Sioux Falls, SD 57103 Phone: 605-271-1144	STAMP
--	---

Office of
Construction
and Facilities
Management

VA | U.S. Department
of Veterans Affairs

Drawing Title

ARCHITECTURAL - ELEVATIONS -
K

Approved:

Phase

CONSTRUCTION DOCUMENTS

Project Title SIOUX FALLS VA HEALTH CARE SYSTEM CAMPUS IMPROVE CAMPUS BUILDING EXTERIORS		
Location SIOUX FALLS, SOUTH DAKOTA		
Issue Date 09-15-2023	Checked BH	Drawn MA


Project Number VA #438-22-600 SGA #221926
Building Number 05
Drawing Number 05. AE211

Scale bars and grid lines (1-10) are located along the left and right margins of the drawing.


- GENERAL ELEVATION NOTES:**
- A. ANY DISCREPANCIES OR CONFLICTS FOUND IN THE VARIOUS PARTS OF THE CONSTRUCTION DOCUMENTS SHALL BE BROUGHT TO THE ATTENTION OF THE ARCHITECT AND THE OWNER BEFORE PROCEEDING WITH THE WORK.
 - B. WRITTEN DIMENSIONS TAKE PRECEDENCE OVER SCALED DIMENSIONS. DO NOT SCALE THE DRAWINGS.
 - C. CONTRACTOR TO VERIFY ALL EXISTING CONDITIONS AT THE PROJECT SITE.
 - D. ALL MATERIALS & EQUIPMENT SHALL BE INSTALLED PER MANUFACTURERS INSTRUCTIONS.

KEYNOTES_SGA	
Key Value	Keynote Text
3.51A	REMOVE PRECAST CONC PARAPET CAPS AND FLASHING. SALVAGE PRECAST CAPS FOR REINSTALLATION. (TYP U.N.A.)
3.51B	CLEAN SALVAGED PRECAST CONC PARAPET CAPS AND INSTALL W/ NEW S.S. FLASHING. (TYP U.N.A.)
7.49F	NEW COPPER THRU-WALL SCUPPER (20 OZ) IN EXISTING OPENING W/ 2 3/4" FACE FLANGE TO MATCH EXISTING.
7.59I	NEW STORM DRAIN LAMB'S TONGUE - REF. MECH.


C1 SOUTH ELEVATION - N
1/8" = 1'-0"
D6 / 05.AE123

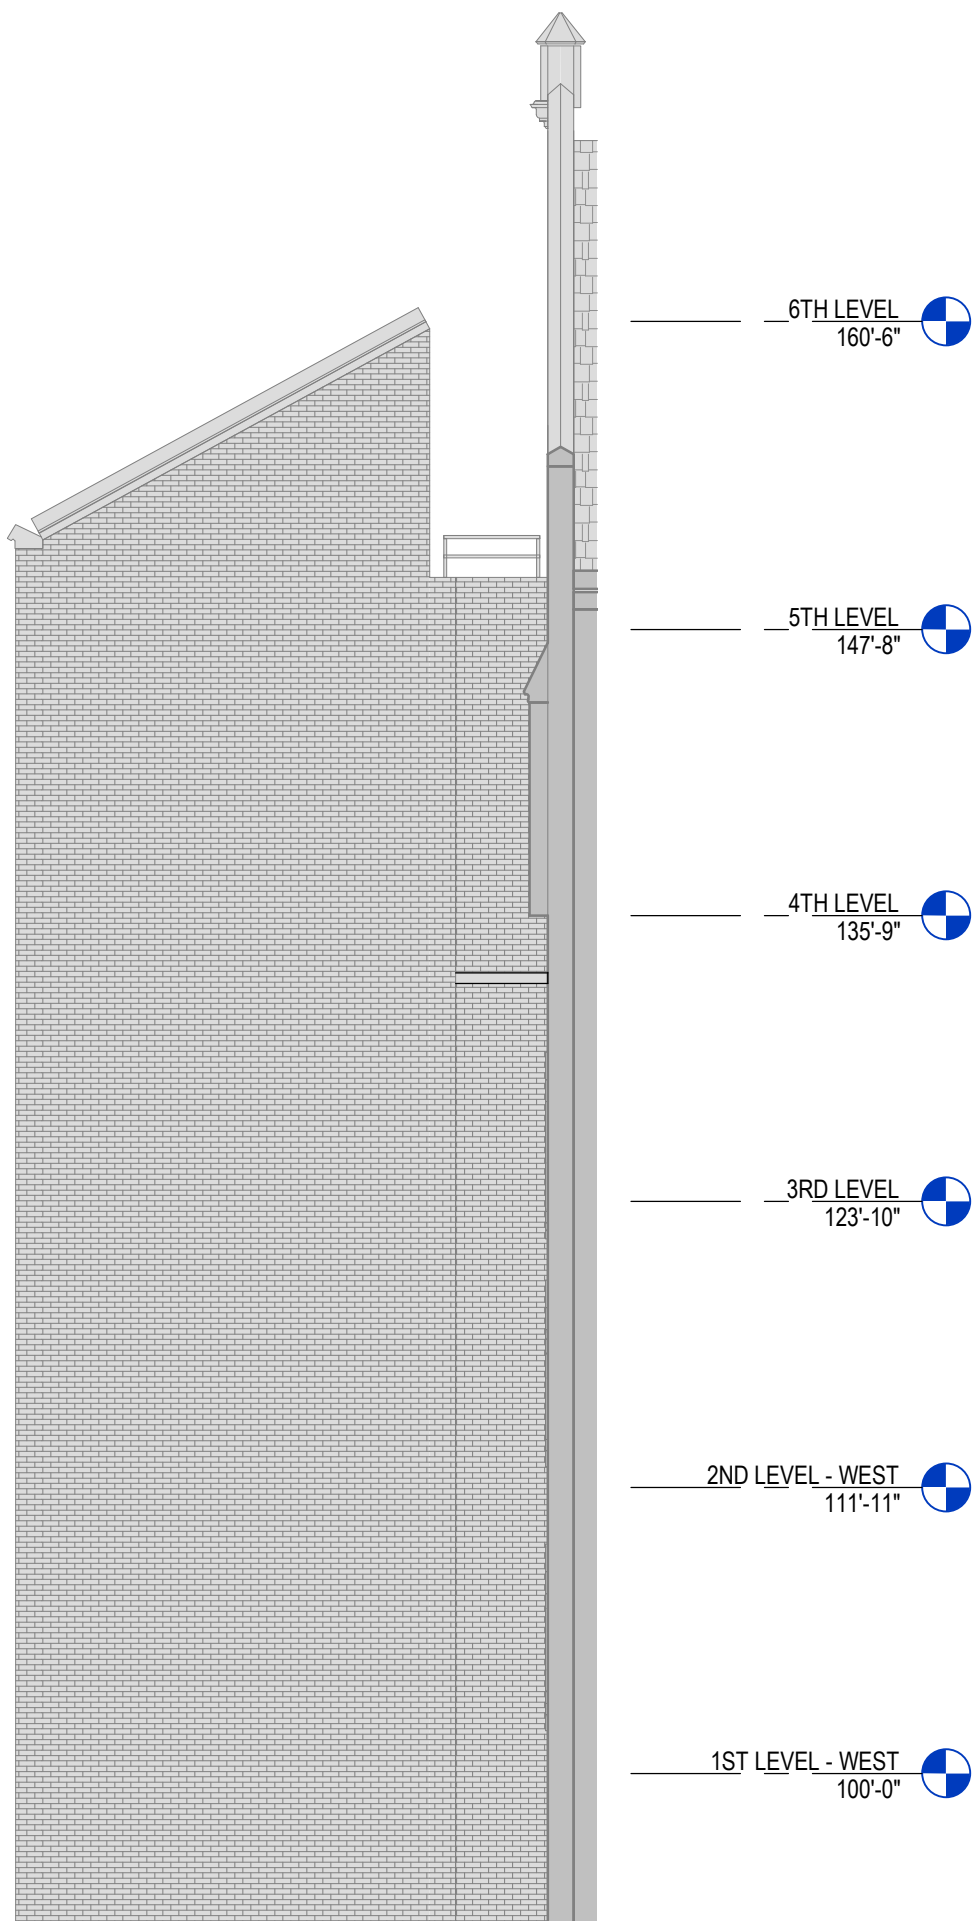

C2 NORTH ELEVATION - N
1/8" = 1'-0"
D6 / 05.AE123

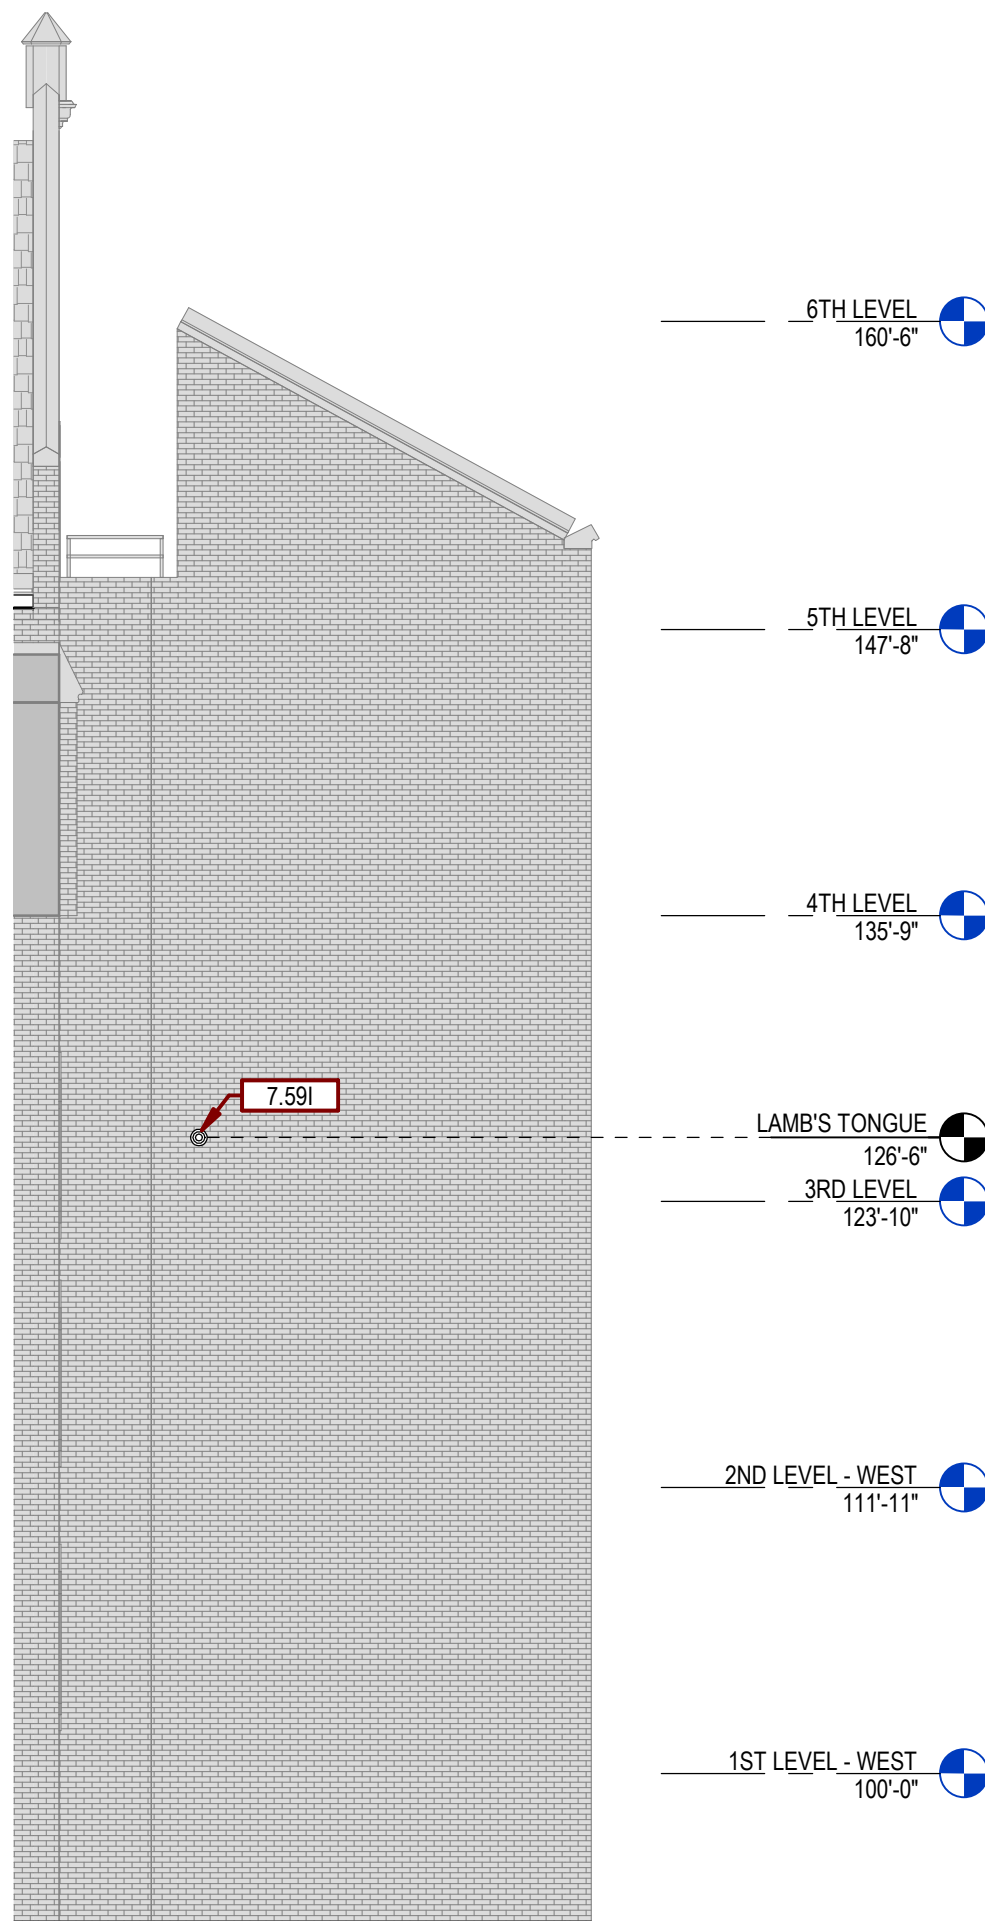


C5 WEST ELEVATION - N
1/8" = 1'-0"
D6 / 05.AE123

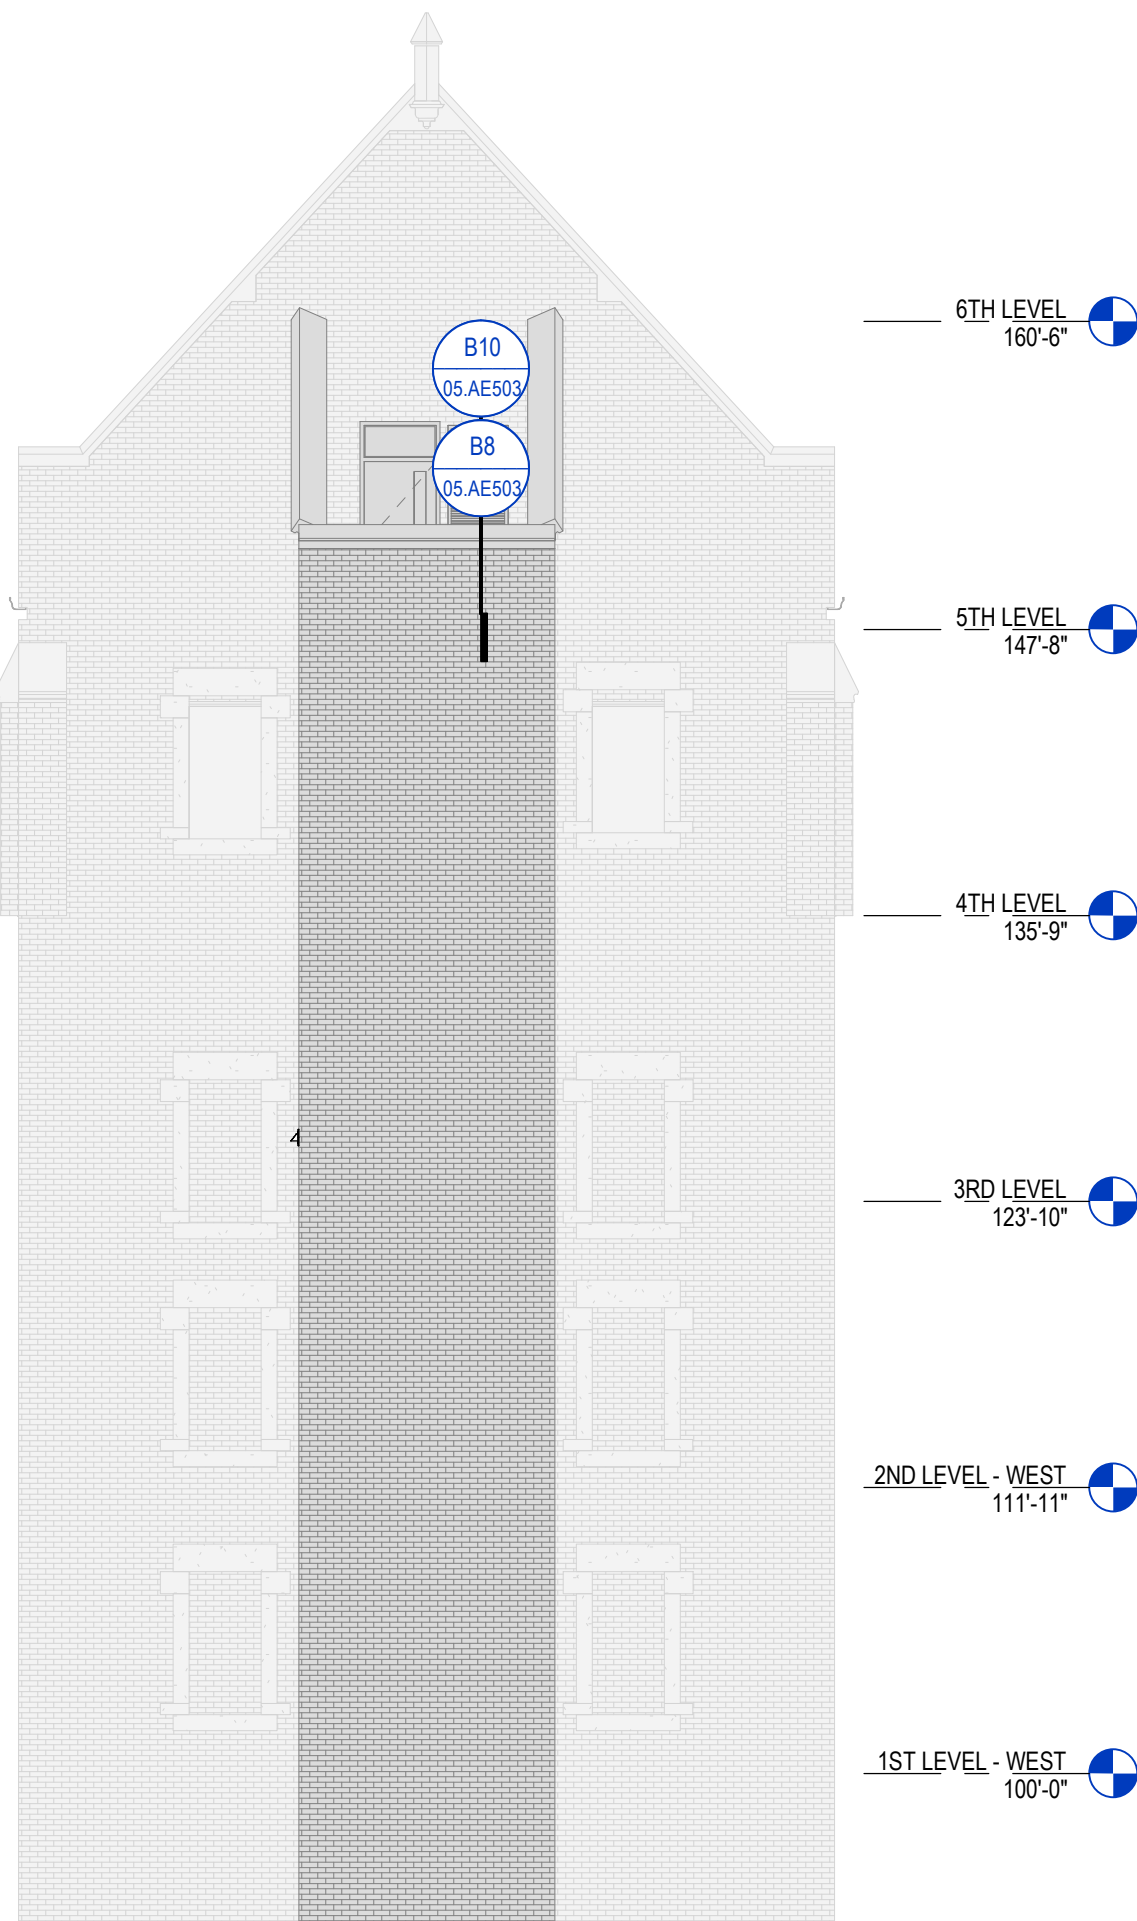

F1 SOUTHEAST ELEVATION - M
1/8" = 1'-0"
F6 / 05.AE123



F2 NORTH WEST ELEVATION - M
1/8" = 1'-0"
F6 / 05.AE123

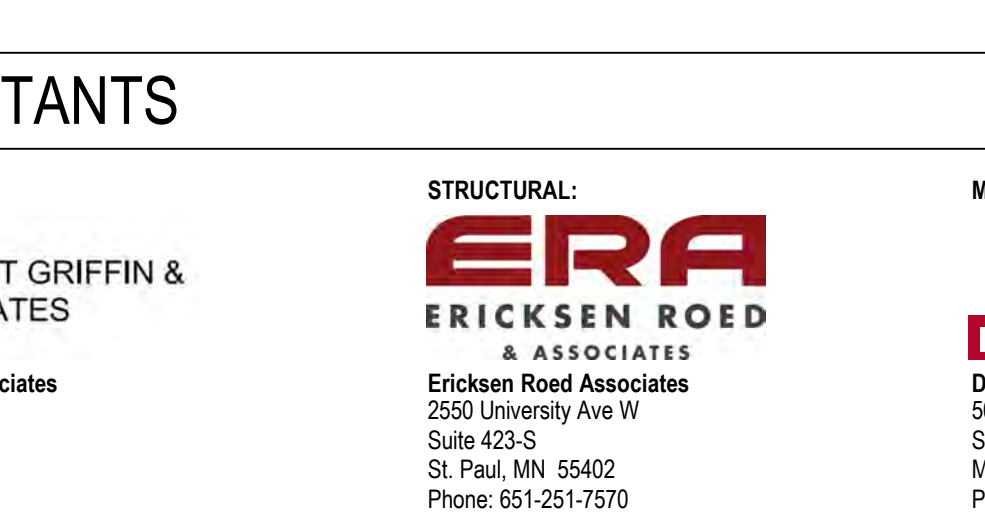

F5 SOUTHWEST ELEVATION - M
1/8" = 1'-0"
F6 / 05.AE123




--	--	

three inches = one foot
one and one half inches = one foot
one inch = one foot
three quarters inch = one foot
one half inch = one foot
three eighths inch = one foot
one quarter inch = one foot
one eighth inch = one foot

9/14/2023 11:23:38 AM

C:_SGA Rent Local\BUILDING 05_MichaelA3.rvt

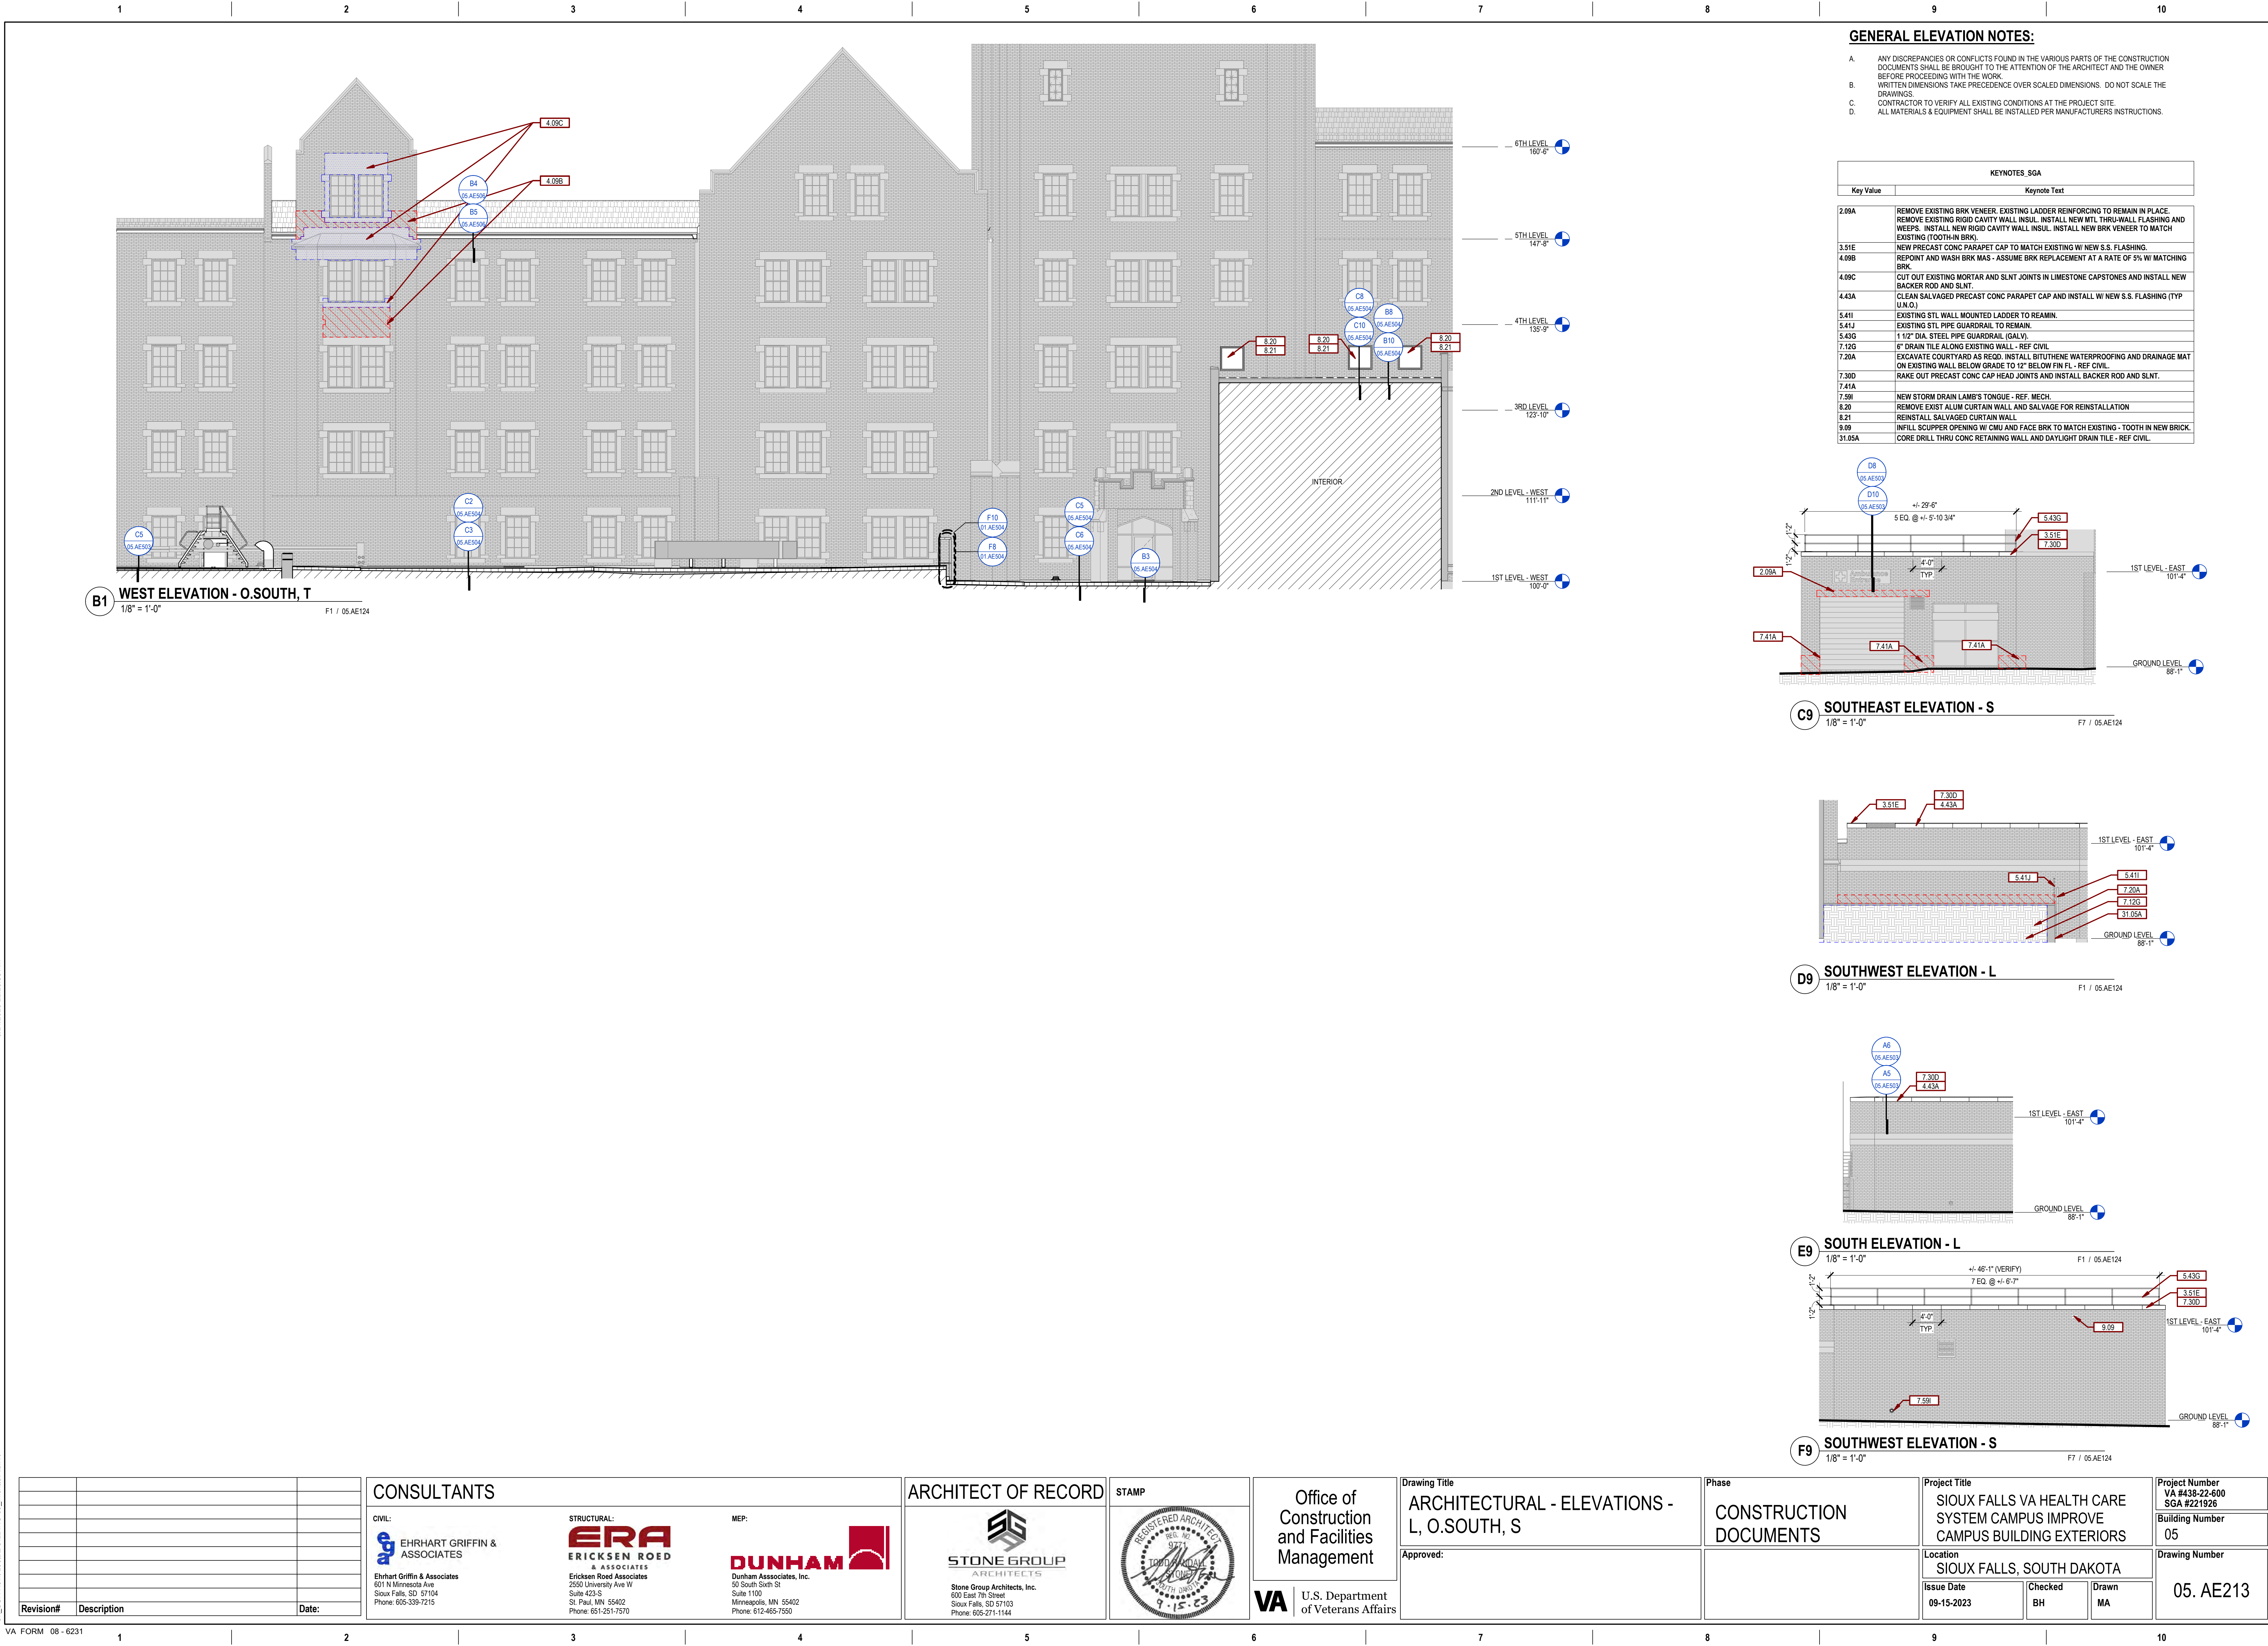

CONSULTANTS

CIVIL:
EHRHART GRIFFIN & ASSOCIATES
Ehrhart Griffin & Associates
601 N Minnesota Ave
Sioux Falls, SD 57104
Phone: 605-339-7215

STRUCTURAL:
ERA ERICKSEN ROED & ASSOCIATES
Ericksen Roed Associates
2550 University Ave W
Suite 423-S
St. Paul, MN 55402
Phone: 651-251-7570

MEP:
DUNHAM
Dunham Associates, Inc.
50 South Sixth St
Suite 1100
Minneapolis, MN 55402
Phone: 612-465-7550

ARCHITECT OF RECORD

STONE GROUP ARCHITECTS
Stone Group Architects, Inc.
600 East 7th Street
Sioux Falls, SD 57103
Phone: 605-271-1144

STAMP



Office of Construction and Facilities Management

VA U.S. Department of Veterans Affairs

Drawing Title
ARCHITECTURAL - ELEVATIONS - L, O. SOUTH, S

Approved:

Phase
CONSTRUCTION DOCUMENTS

Project Title
SIOUX FALLS VA HEALTH CARE SYSTEM CAMPUS IMPROVE CAMPUS BUILDING EXTERIORS

Location
SIOUX FALLS, SOUTH DAKOTA

Issue Date
09-15-2023

Checked
BH


Drawn
MA

Project Number
VA #438-22-600 SGA #221926

Building Number
05


Drawing Number
05. AE213

Scale bars and vertical markers on the left side of the drawing, including: 3 inches = one foot, 1 inch = one foot, 3/4 inch = one foot, 1/2 inch = one foot, 1/4 inch = one foot, 1/8 inch = one foot, 1/16 inch = one foot, 1/32 inch = one foot, 1/64 inch = one foot, 1/128 inch = one foot, 1/256 inch = one foot, 1/512 inch = one foot, 1/1024 inch = one foot, 1/2048 inch = one foot, 1/4096 inch = one foot, 1/8192 inch = one foot, 1/16384 inch = one foot, 1/32768 inch = one foot, 1/65536 inch = one foot, 1/131072 inch = one foot, 1/262144 inch = one foot, 1/524288 inch = one foot, 1/1048576 inch = one foot, 1/2097152 inch = one foot, 1/4194304 inch = one foot, 1/8388608 inch = one foot, 1/16777216 inch = one foot, 1/33554432 inch = one foot, 1/67108864 inch = one foot, 1/134217728 inch = one foot, 1/268435456 inch = one foot, 1/536870912 inch = one foot, 1/1073741824 inch = one foot, 1/2147483648 inch = one foot, 1/4294967296 inch = one foot, 1/8589934592 inch = one foot, 1/17179869184 inch = one foot, 1/34359738368 inch = one foot, 1/68719476736 inch = one foot, 1/137438953472 inch = one foot, 1/274877906944 inch = one foot, 1/549755813888 inch = one foot, 1/1099511627776 inch = one foot, 1/2199023255552 inch = one foot, 1/4398046511104 inch = one foot, 1/8796093022208 inch = one foot, 1/17592186044416 inch = one foot, 1/35184372088832 inch = one foot, 1/70368744177664 inch = one foot, 1/140737488355328 inch = one foot, 1/281474976710656 inch = one foot, 1/562949953421312 inch = one foot, 1/1125899906842624 inch = one foot, 1/2251799813685248 inch = one foot, 1/4503599627370496 inch = one foot, 1/9007199254740992 inch = one foot, 1/18014398509481984 inch = one foot, 1/36028797018963968 inch = one foot, 1/72057594037927936 inch = one foot, 1/144115188075855872 inch = one foot, 1/288230376151711744 inch = one foot, 1/576460752303423488 inch = one foot, 1/1152921504606846976 inch = one foot, 1/2305843009213693952 inch = one foot, 1/4611686018427387904 inch = one foot, 1/9223372036854775808 inch = one foot, 1/18446744073709551616 inch = one foot, 1/36893488147419103232 inch = one foot, 1/73786976294838206464 inch = one foot, 1/147573952589676412928 inch = one foot, 1/295147905179352825856 inch = one foot, 1/590295810358705651712 inch = one foot, 1/1180591620717411303424 inch = one foot, 1/2361183241434822606848 inch = one foot, 1/4722366482869645213696 inch = one foot, 1/9444732965739290427392 inch = one foot, 1/18889465931478580854784 inch = one foot, 1/37778931862957161709568 inch = one foot, 1/75557863725914323419136 inch = one foot, 1/151115727451828646838272 inch = one foot, 1/302231454903657293676544 inch = one foot, 1/604462909807314587353088 inch = one foot, 1/1208925819614629174706176 inch = one foot, 1/2417851639229258349412352 inch = one foot, 1/4835703278458516698824704 inch = one foot, 1/9671406556917033397649408 inch = one foot, 1/19342813113834066795298816 inch = one foot, 1/38685626227668133590597632 inch = one foot, 1/77371252455336267181195264 inch = one foot, 1/154742504910672534362390528 inch = one foot, 1/309485009821345068724781056 inch = one foot, 1/618970019642690137449562112 inch = one foot, 1/1237940039285380274899124224 inch = one foot, 1/2475880078570760549798248448 inch = one foot, 1/4951760157141521099596496896 inch = one foot, 1/9903520314283042199192993792 inch = one foot, 1/19807040628566084398385987584 inch = one foot, 1/39614081257132168796771975168 inch = one foot, 1/79228162514264337593543950336 inch = one foot, 1/158456325028528675187087900672 inch = one foot, 1/316912650057057350374175801344 inch = one foot, 1/633825300114114700748351602688 inch = one foot, 1/1267650600228229401496703205376 inch = one foot, 1/2535301200456458802993406410752 inch = one foot, 1/5070602400912917605986812821504 inch = one foot, 1/10141204801825835211973625643008 inch = one foot, 1/20282409603651670423947251286016 inch = one foot, 1/40564819207303340847894502572032 inch = one foot, 1/81129638414606681695789005144064 inch = one foot, 1/162259276829213363391578010288128 inch = one foot, 1/324518553658426726783156020576256 inch = one foot, 1/649037107316853453566312041152512 inch = one foot, 1/1298074214633706907132624082305024 inch = one foot, 1/2596148429267413814265248164610048 inch = one foot, 1/5192296858534827628530496329220096 inch = one foot, 1/10384593717069655257060992658440192 inch = one foot, 1/20769187434139310514121985316880384 inch = one foot, 1/41538374868278621028243970633760768 inch = one foot, 1/83076749736557242056487941267521536 inch = one foot, 1/166153499473114484112975882535043072 inch = one foot, 1/332306998946228968225951765070086144 inch = one foot, 1/664613997892457936451903530140172288 inch = one foot, 1/1329227995784915872903807060280344576 inch = one foot, 1/2658455991569831745807614120560689152 inch = one foot, 1/5316911983139663491615228241121378304 inch = one foot, 1/10633823966279326983230456482242756608 inch = one foot, 1/21267647932558653966460912964485513216 inch = one foot, 1/42535295865117307932921825928971026432 inch = one foot, 1/85070591730234615865843651857942052864 inch = one foot, 1/170141183460469231731687303715884105728 inch = one foot, 1/340282366920938463463374607431768211456 inch = one foot, 1/680564733841876926926749214863536422912 inch = one foot, 1/1361129467683753853853498429727072845824 inch = one foot, 1/2722258935367507707706996859454145691648 inch = one foot, 1/5444517870735015415413993718908291383296 inch = one foot, 1/10889035741470030830827987437816582766592 inch = one foot, 1/21778071482940061661655974875633165533184 inch = one foot, 1/43556142965880123323311949751266331066368 inch = one foot, 1/87112285931760246646623899502532662132736 inch = one foot, 1/174224571863520493293247799005065324265472 inch = one foot, 1/348449143727040986586495598010130648530944 inch = one foot, 1/696898287454081973172991196020261297061888 inch = one foot, 1/1393796574908163946345982392040522594123776 inch = one foot, 1/2787593149816327892691964784081045188247552 inch = one foot, 1/5575186299632655785383929568162090376495104 inch = one foot, 1/11150372599265311570767859136324180752990208 inch = one foot, 1/22300745198530623141535718272648361505980416 inch = one foot, 1/44601490397061246283071436545296723011960832 inch = one foot, 1/89202980794122492566142873090593446023921664 inch = one foot, 1/178405961588244985132285746181186892047843328 inch = one foot, 1/356811923176489970264571492362373784095686656 inch = one foot, 1/713623846352979940529142984724747568191373312 inch = one foot, 1/1427247692705959881058285969449495136382746624 inch = one foot, 1/2854495385411919762116571938898990272765493248 inch = one foot, 1/5708990770823839524233143877797980545530986496 inch = one foot, 1/11417981541647679048466287755595961091061972992 inch = one foot, 1/22835963083295358096932575511191922182123945984 inch = one foot, 1/45671926166590716193865151022383844364247891968 inch = one foot, 1/91343852333181432387730302044767688728495783936 inch = one foot, 1/182687704666362864775460604089535377456991567872 inch = one foot, 1/365375409332725729550921208179070754913983135744 inch = one foot, 1/730750818665451459101842416358141509827966271488 inch = one foot, 1/1461501637330902918203684832716283019655932542976 inch = one foot, 1/2923003274661805836407369665432566039311865085952 inch = one foot, 1/5846006549323611672814739330865132078623730171904 inch = one foot, 1/11692013098647223345629478661730264157247460343808 inch = one foot, 1/23384026197294446691258957323460528314494920687616 inch = one foot, 1/46768052394588893382517914646921056628989841375232 inch = one foot, 1/93536104789177786765035829293842113257979682750464 inch = one foot, 1/187072209578355573530071658587684226515959365500928 inch = one foot, 1/374144419156711147060143317175368453031918731001856 inch = one foot, 1/748288838313422294120286634350736906063837462003712 inch = one foot, 1/1496577676626844588240573268701473812127674924007424 inch = one foot, 1/2993155353253689176481146537402947624255349848014848 inch = one foot, 1/5986310706507378352962293074805895248510699696029696 inch = one foot, 1/11972621413014756705924586149611790497021399392059392 inch = one foot, 1/23945242826029513411849172299223580994042798784118784 inch = one foot, 1/47890485652059026823698344598447161988085597568237568 inch = one foot, 1/95780971304118053647396689196894323976171195136475136 inch = one foot, 1/191561942608236107294793378393788647952342390272950272 inch = one foot, 1/383123885216472214589586756787577295904684780545900544 inch = one foot, 1/766247770432944429179173513575154591809369561091801088 inch = one foot, 1/1532495540865888858358347027150309183618739122183602176 inch = one foot, 1/3064991081731777716716694054300618367237478244367204352 inch = one foot, 1/6129982163463555433433388108601236734474956488734408704 inch = one foot, 1/12259964326927110866866776217202473468949912977468817408 inch = one foot, 1/24519928653854221733733552434404946937899825954937634816 inch = one foot, 1/49039857307708443467467104868809893875799651909875269632 inch = one foot, 1/98079714615416886934934209737619787751599303819750539264 inch = one foot, 1/196159429230833773869868419475239575503198607639501078528 inch = one foot, 1/392318858461667547739736838950479151006397215279002157056 inch = one foot, 1/784637716923335095479473677900958302012794430558004314112 inch = one foot, 1/1569275433846670190958947355801916604025588861116008628224 inch = one foot, 1/3138550867693340381917894711603833208051177722232017256448 inch = one foot, 1/6277101735386680763835789423207666416102355444464034512896 inch = one foot, 1/12554203470773361527671578846415332832204710888928069025792 inch = one foot, 1/25108406941546723055343157692830665664409421777856138051584 inch = one foot, 1/50216813883093446110686315385661331328818843555712276103168 inch = one foot, 1/100433627766186892221372630771322662657637687111424552206336 inch = one foot, 1/200867255532373784442745261542645325315275374222849104412672 inch = one foot, 1/401734511064747568885490523085290650630550748445698208825344 inch = one foot, 1/803469022129495137770981046170581301261101496891396417650688 inch = one foot, 1/1606938044258990275541962092341162602522202993782792835301376 inch = one foot, 1/3213876088517980551083924184682325205044405987565585670602752 inch = one foot, 1/6427752177035961102167848369364650410088811975131171341205504 inch = one foot, 1/12855504354071922204335696738729300820177623950262342682411008 inch = one foot, 1/25711008708143844408671393477458601640355247900524685364822016 inch = one foot, 1/51422017416287688817342786954917203280710495801049370729644032 inch = one foot, 1/102844034832575377634685573909834406561420991602098741459288064 inch = one foot, 1/205688069665150755269371147819668813122841983204197482918576128 inch = one foot, 1/411376139330301510538742295639337626245683966408394965837152256 inch = one foot, 1/822752278660603021077484591278675252491367932816789931674304512 inch = one foot, 1/1645504557321206042154969182557350504982735865633579863348609024 inch = one foot, 1/3291009114642412084309938365114701009965471731267159726697218048 inch = one foot, 1/6582018229284824168619876730229402019930943462534319453394436096 inch = one foot, 1/13164036458569648337239753460458804039861886925068638906788872192 inch = one foot, 1/26328072917139296674479506920917608079723773850137277813577744384 inch = one foot, 1/52656145834278593348959013841835216159447547700274555627155488768 inch = one foot, 1/105312291668557186697918027683670432318895095400549111254310977536 inch = one foot, 1/210624583337114373395836055367340864637790190801098222508621955072 inch = one foot, 1/421249166674228746791672110734681729275580381602196445017243910144 inch = one foot, 1/842498333348457493583344221469363458551160763204392890034487820288 inch = one foot, 1/1684996666896914987166688442938726917102321526408785780068975640576 inch = one foot, 1/3369993333793829974333376885877453834204643052817571560137951281152 inch = one foot, 1/6739986667587659948666753771754907668409286105635143120275902562304 inch = one foot, 1/13479973335175319897333507543509815336818572211270286240551805124608 inch = one foot, 1/26959946670350639794667015087019630673637144422540572481103610249216 inch = one foot, 1/53919893340701279589334030174039261347274288845081144962207220498432 inch = one foot, 1/107839786681402559178668060348078522694548577690162289924414440996864 inch = one foot, 1/215679573362805118357336120696157045389097155380324579848828881993728 inch = one foot, 1/431359146725610236714672241392314090778194310760649159697657763987456 inch = one foot, 1/862718293451220473429344482784628181556388621521298319395315527974912 inch = one foot, 1/1725436586902440946858688965569256363112777243042596638790631055949824 inch = one foot, 1/3450873173804881893717377931138512726225554486085193277581262111899648 inch = one foot, 1/6901746347609763787434755862277025452451108972170386555162524223799296 inch = one foot, 1/13803492695219527574869511724554050904902217944340773110325048447598592 inch = one foot, 1/27606985390439055149739023449108101809804435888681546220650096895197184 inch = one foot, 1/55213970780878110299478046898216203619608871777363092441300193790394368 inch = one foot, 1/110427941561756220598956093796432407239217743554726184882600387580788736 inch = one foot, 1/220855883123512441197912187592864814478435487109452369765200775161577472 inch = one foot, 1/441711766247024882395824375185729628956870974218904739530401550323154944 inch = one foot, 1/883423532494049764791648750371459257913741948437809479060803100646309888 inch = one foot, 1/1766847064988099529583297500742918515827483896875618958121606201292619776 inch = one foot, 1/3533694129976199059166595001485837031654967793751237916243212402585239552 inch = one foot, 1/7067388259952398118333190002971674063309935587502475832486424805170479104 inch = one foot, 1/14134776519904796236666380005943348126619871175004951664972849610340958208 inch = one foot, 1/28269553039809592473332760011886696253239742350009903329945699220681916416 inch = one foot, 1/56539106079619184946665520023773392506479484700019806659891398441363832832 inch = one foot, 1/113078212159238369893331040047546785012958969400039613319782796882727665664 inch = one foot, 1/226156424318476739786662080095093570025917938800079226639565593765455331328 inch = one foot, 1/452312848636953479573324160190187140051835877600158453279131187530910662656 inch = one foot, 1/904625697273906959146648320380374280103671755200316906558262375061821325312 inch = one foot, 1/1809251394547813918293296640760748560207343510400633813116524750123642650624 inch = one foot, 1/3618502789095627836586593281521497120414687020801267626233049500247285301248 inch = one foot, 1/7237005578191255673173186563042994240829374041602535252466099000494570602496 inch = one foot, 1/14474011156382511346346373126085988481658748083205070504932198000989141204992 inch = one foot, 1/28948022312765022692692746252171976963317496166410141009864396001978282409984 inch = one foot, 1/57896044625530045385385492504343953926634992332820282019728792003956564819968 inch = one foot, 1/115792089251060090770770985008687907853269984665640564039457584007913129639936 inch = one foot, 1/231584178502120181541541970017375815706539969331281128078915168015826259279872 inch = one foot, 1/463168357004240363083083940034751631413079938662562256157830336031652518559744 inch = one foot, 1/926336714008480726166167880069503262826159877325124512315660672063

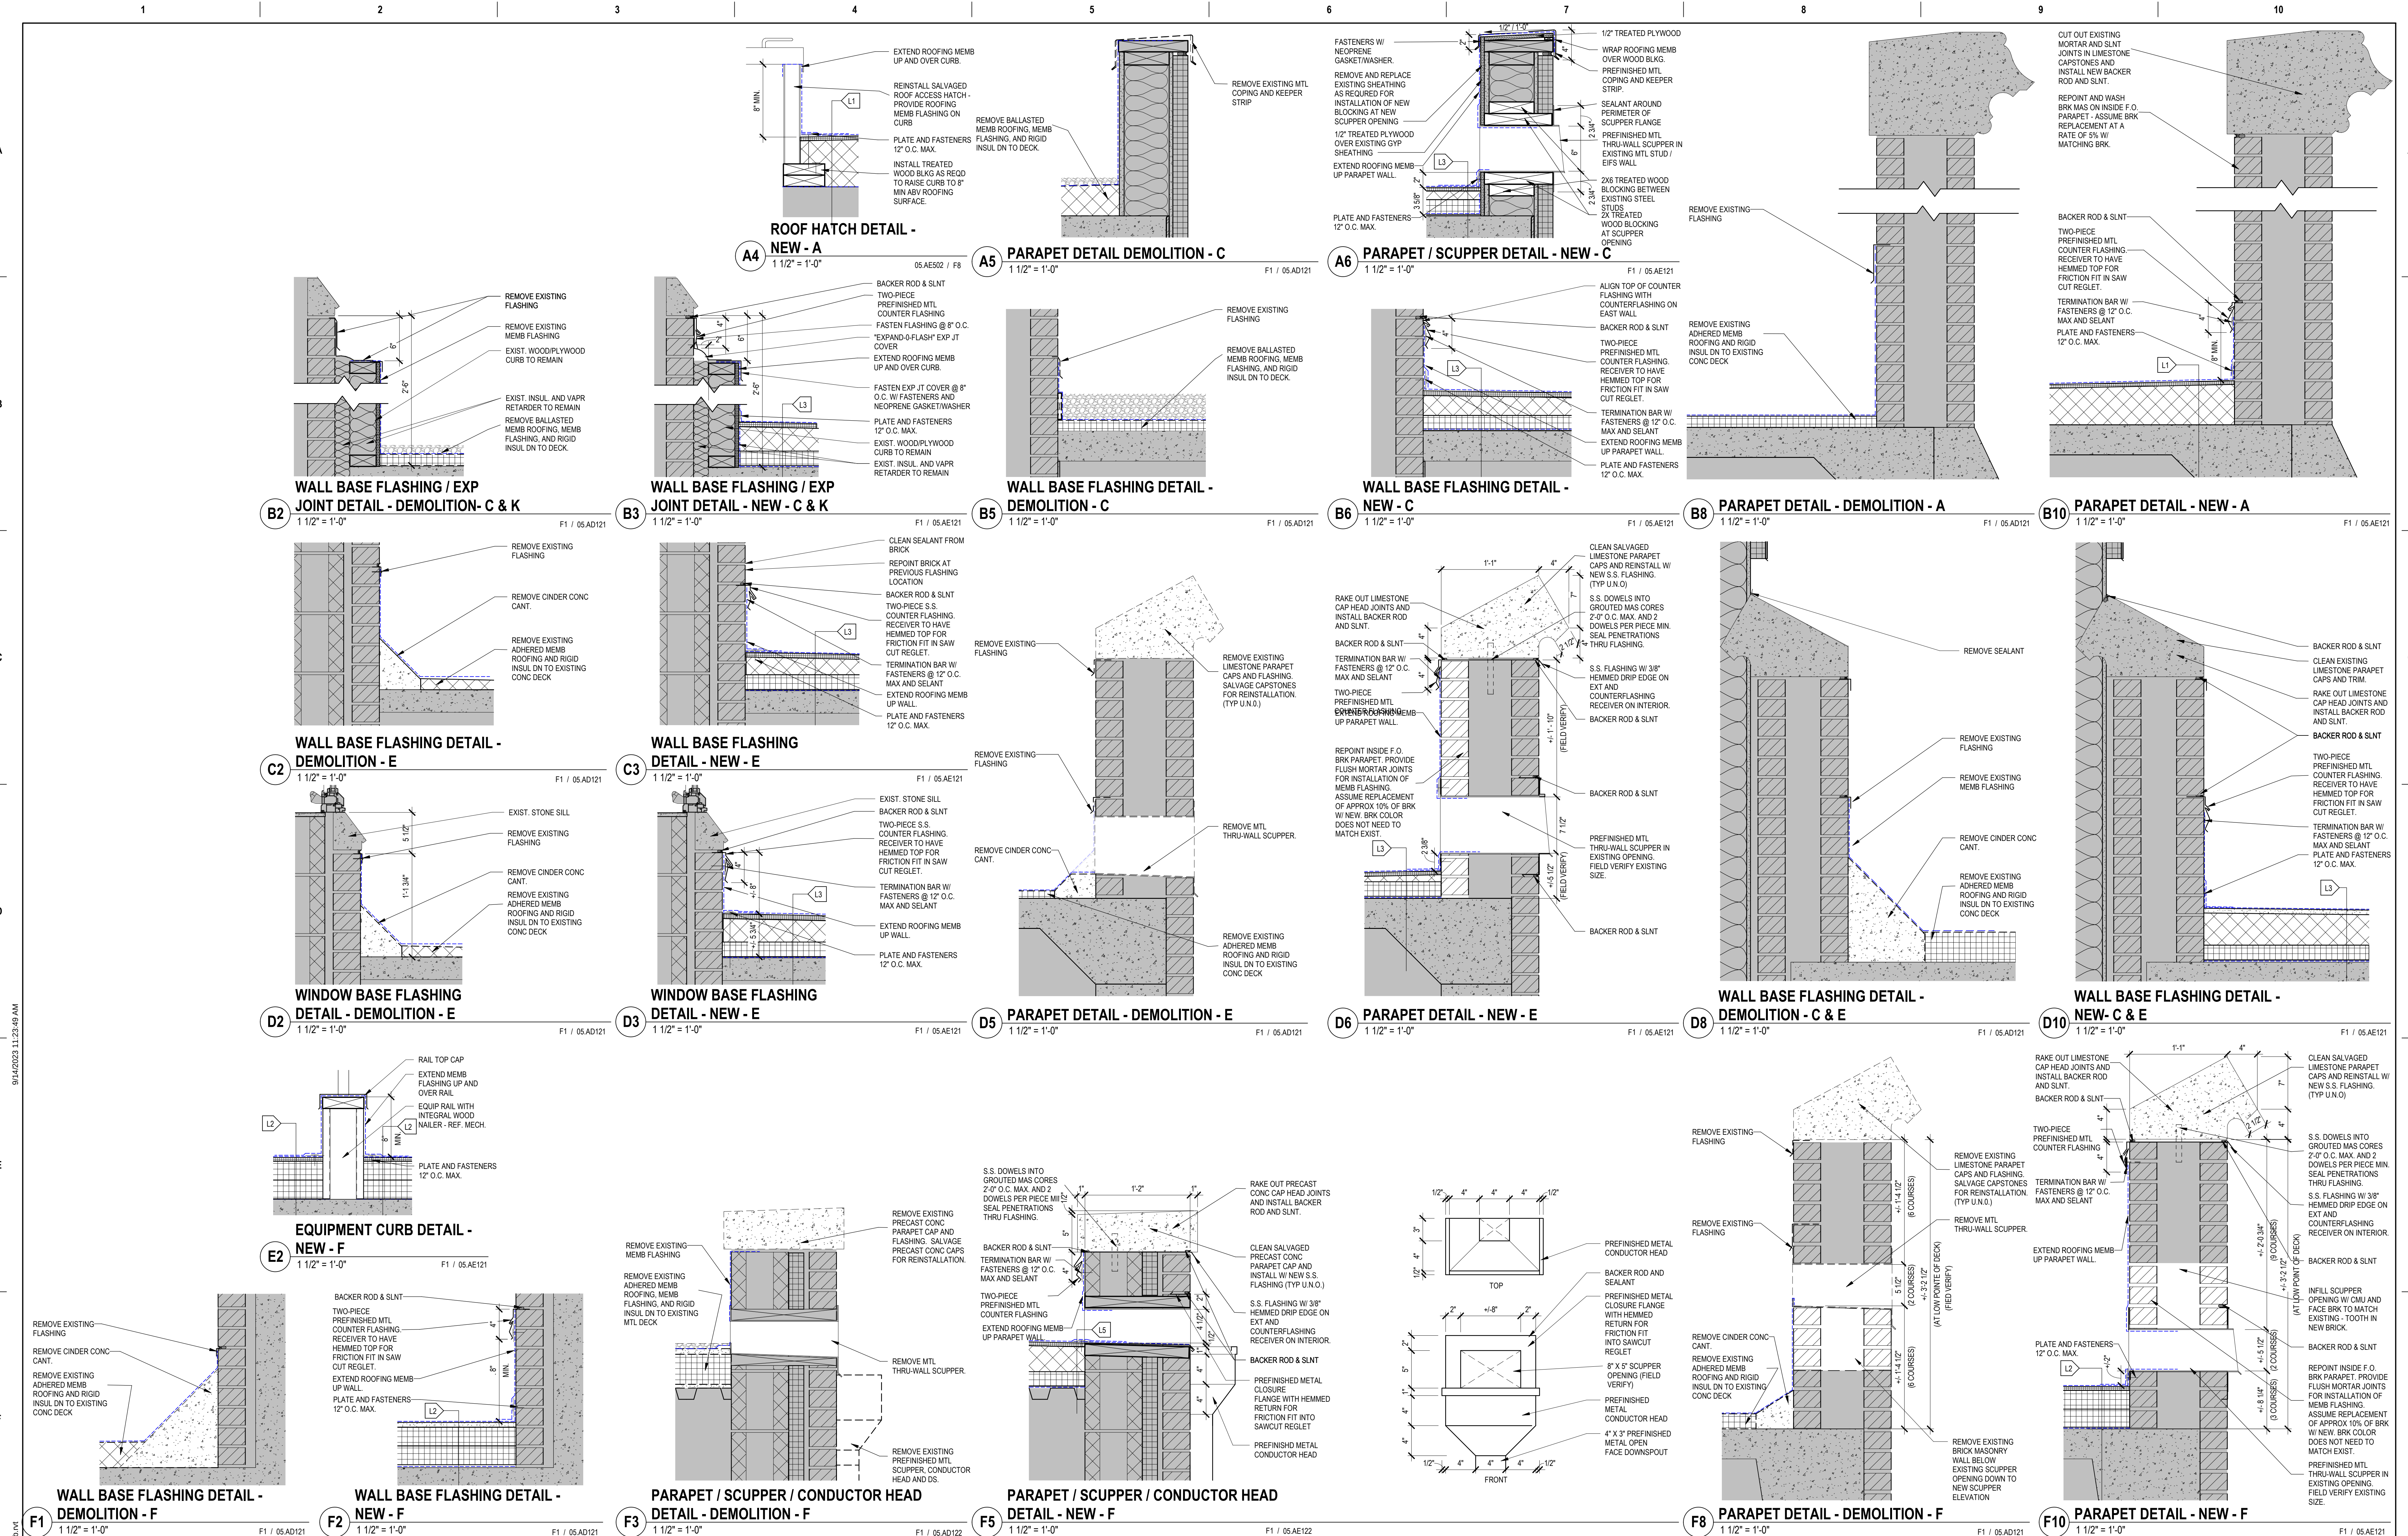


CONSULTANTS		ARCHITECT OF RECORD		Office of Construction and Facilities Management		Drawing Title ARCHITECTURAL - DETAILS		Phase CONSTRUCTION DOCUMENTS		Project Title SIOUX FALLS VA HEALTH CARE SYSTEM CAMPUS IMPROVE CAMPUS BUILDING EXTERIORS		Project Number VA #438-22-600 SGA #21926	
CIVIL: EHRHART GRIFFIN & ASSOCIATES Ehrhart Griffin & Associates 601 N Minnesota Ave Sioux Falls, SD 57104 Phone: 605-339-7215		STRUCTURAL: ERA ERICKSEN ROED Erickson Roed Associates 2550 University Ave W Suite 423-S St. Paul, MN 55402 Phone: 651-251-7570		MEP: DUNHAM Dunham Associates, Inc. 50 South Sixth St Sioux Falls, SD 57103 Phone: 616-465-7550		STAMP REGISTERED ARCHITECT TOMMY D. MALLON 9711 9th District 9.5.23		Approved:		Location SIOUX FALLS, SOUTH DAKOTA		Building Number 05	
Revision# Description Date:										Issue Date 09-15-2023		Drawing Number 05. AE501	

three inches = one foot
one and one half inches = one foot
one inch = one foot
three quarters inch = one foot
one half inch = one foot
three eighths inch = one foot
one eighth inch = one foot

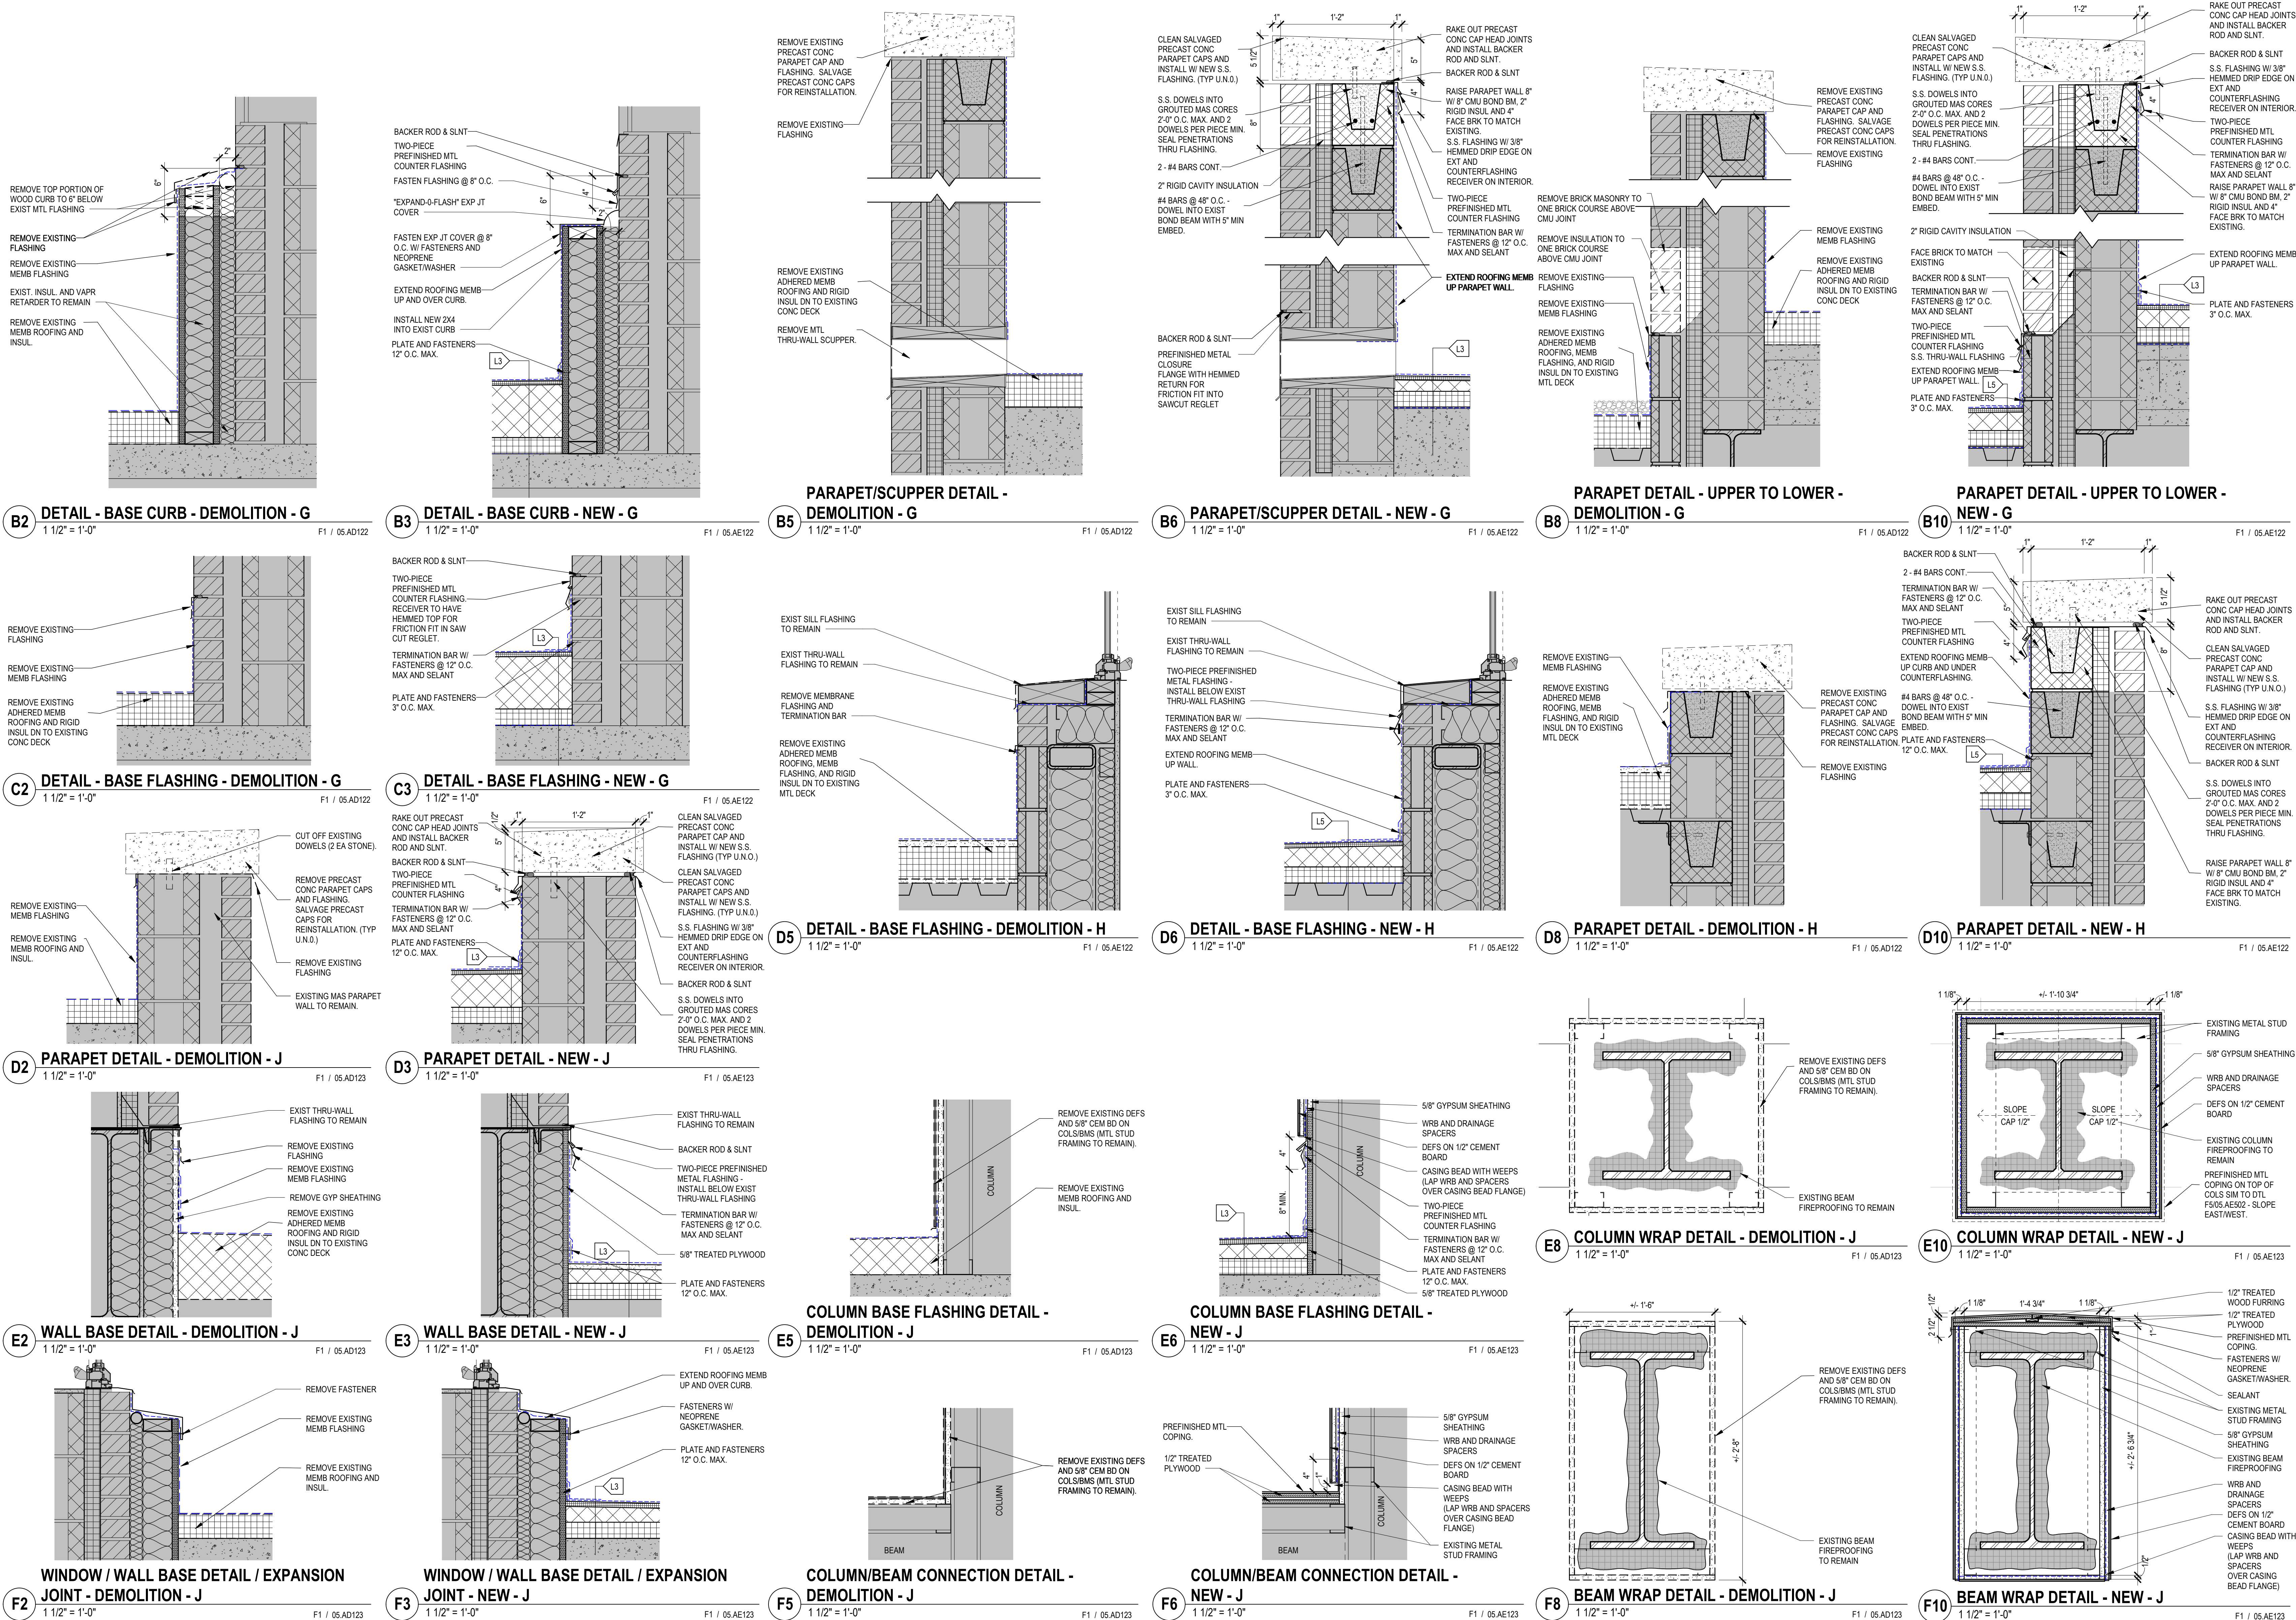

CONSULTANTS		ARCHITECT OF RECORD		Office of Construction and Facilities Management		ARCHITECTURAL - DETAILS		CONSTRUCTION DOCUMENTS		Project Title SIOUX FALLS VA HEALTH CARE SYSTEM CAMPUS IMPROVE CAMPUS BUILDING EXTERIORS		Project Number VA #438-22-600 SGA #221926	
CIVIL: EHRHART GRIFFIN & ASSOCIATES 601 N Minnesota Ave Sioux Falls, SD 57104 Phone: 605-339-7215		STRUCTURAL: ERA ERICKSEN ROED 2500 University Ave W Suite 1100 Minneapolis, MN 55402 Phone: 612-251-7570		MEP: DUNHAM 50 South Sixth St Sioux Falls, SD 57103 Phone: 605-212-1144		Stone Group Architects, Inc. 600 East 7th Street Sioux Falls, SD 57103 Phone: 605-212-1144		Approved:		Location SIOUX FALLS, SOUTH DAKOTA		Building Number 05	
Revision#		Description		Date:		Issue Date 09-15-2023		Checked BH		Drawn MA		Drawing Number 05. AE502	

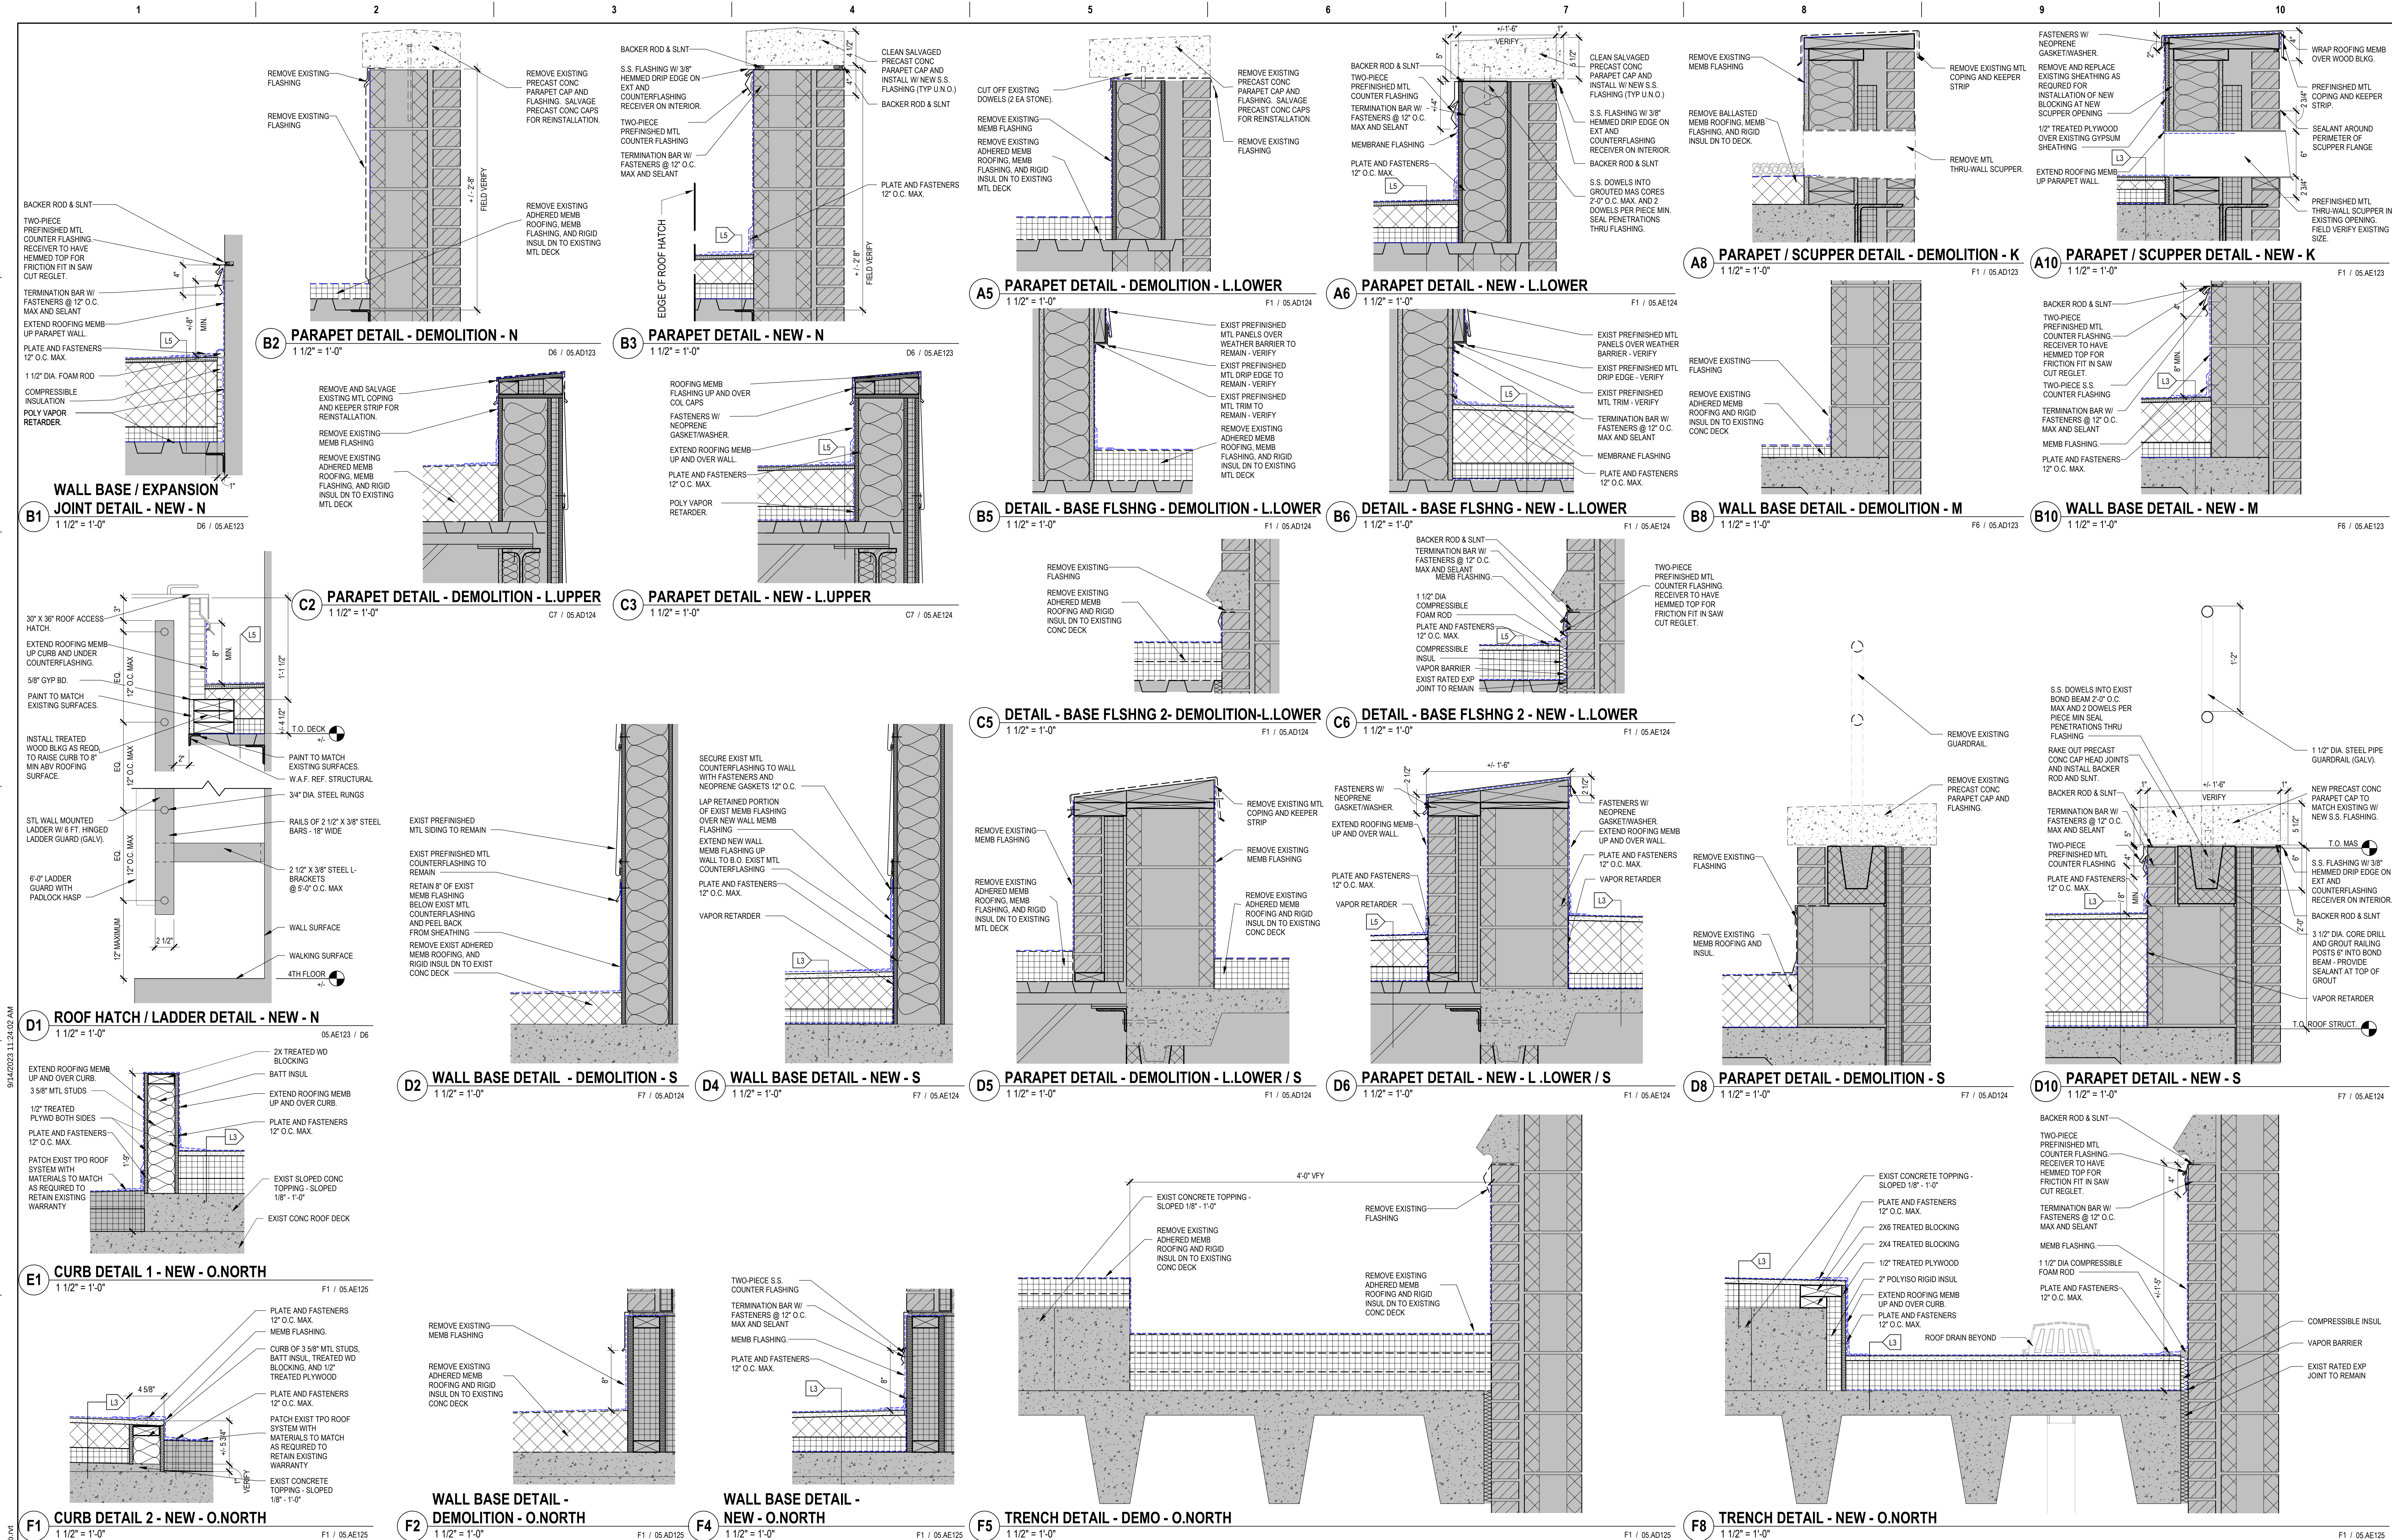


Revision#		Description	Date:
1			
2			
3			
4			
5			
6			
7			
8			
9			
10			

CONSULTANTS		ARCHITECT OF RECORD		STAMP		Office of Construction and Facilities Management		Drawing Title		Phase		Project Title		Project Number	
CIVIL:		STRUCTURAL:		MEP:		Office of Construction and Facilities Management		ARCHITECTURAL - DETAILS		CONSTRUCTION DOCUMENTS		SIOUX FALLS VA HEALTH CARE SYSTEM CAMPUS IMPROVE CAMPUS BUILDING EXTERIORS		VA #438-22-600 SGA #21926	
EHRHART GRIFFIN & ASSOCIATES		ERICKSEN ROED		DUNHAM		Stone Group Architects, Inc.		Approved:				Location		Building Number	
601 N Minnesota Ave Sioux Falls, SD 57104 Phone: 605-339-7215		Suite 423-S 2550 University Ave W St. Paul, MN 55402 Phone: 651-251-7570		Dunham Associates, Inc. 50 South Sixth St Minneapolis, MN 55402 Phone: 612-465-7550		600 East 7th Street Sioux Falls, SD 57103 Phone: 605-271-1144						SIoux FALLS, SOUTH DAKOTA		05	
Issue Date		Checked		Drawn		Drawing Number						09-15-2023		05. AE503	
		BH		MA											



three inches = one foot
one and one half inches = one foot
one inch = one foot
three quarters inch = one foot
one half inch = one foot
one quarter inch = one foot
three eighths inch = one foot
one eighth inch = one foot

9/4/2023 11:24:06 AM
C:_SGA Rent Local\BUILDING 05_Michael\B.rvt

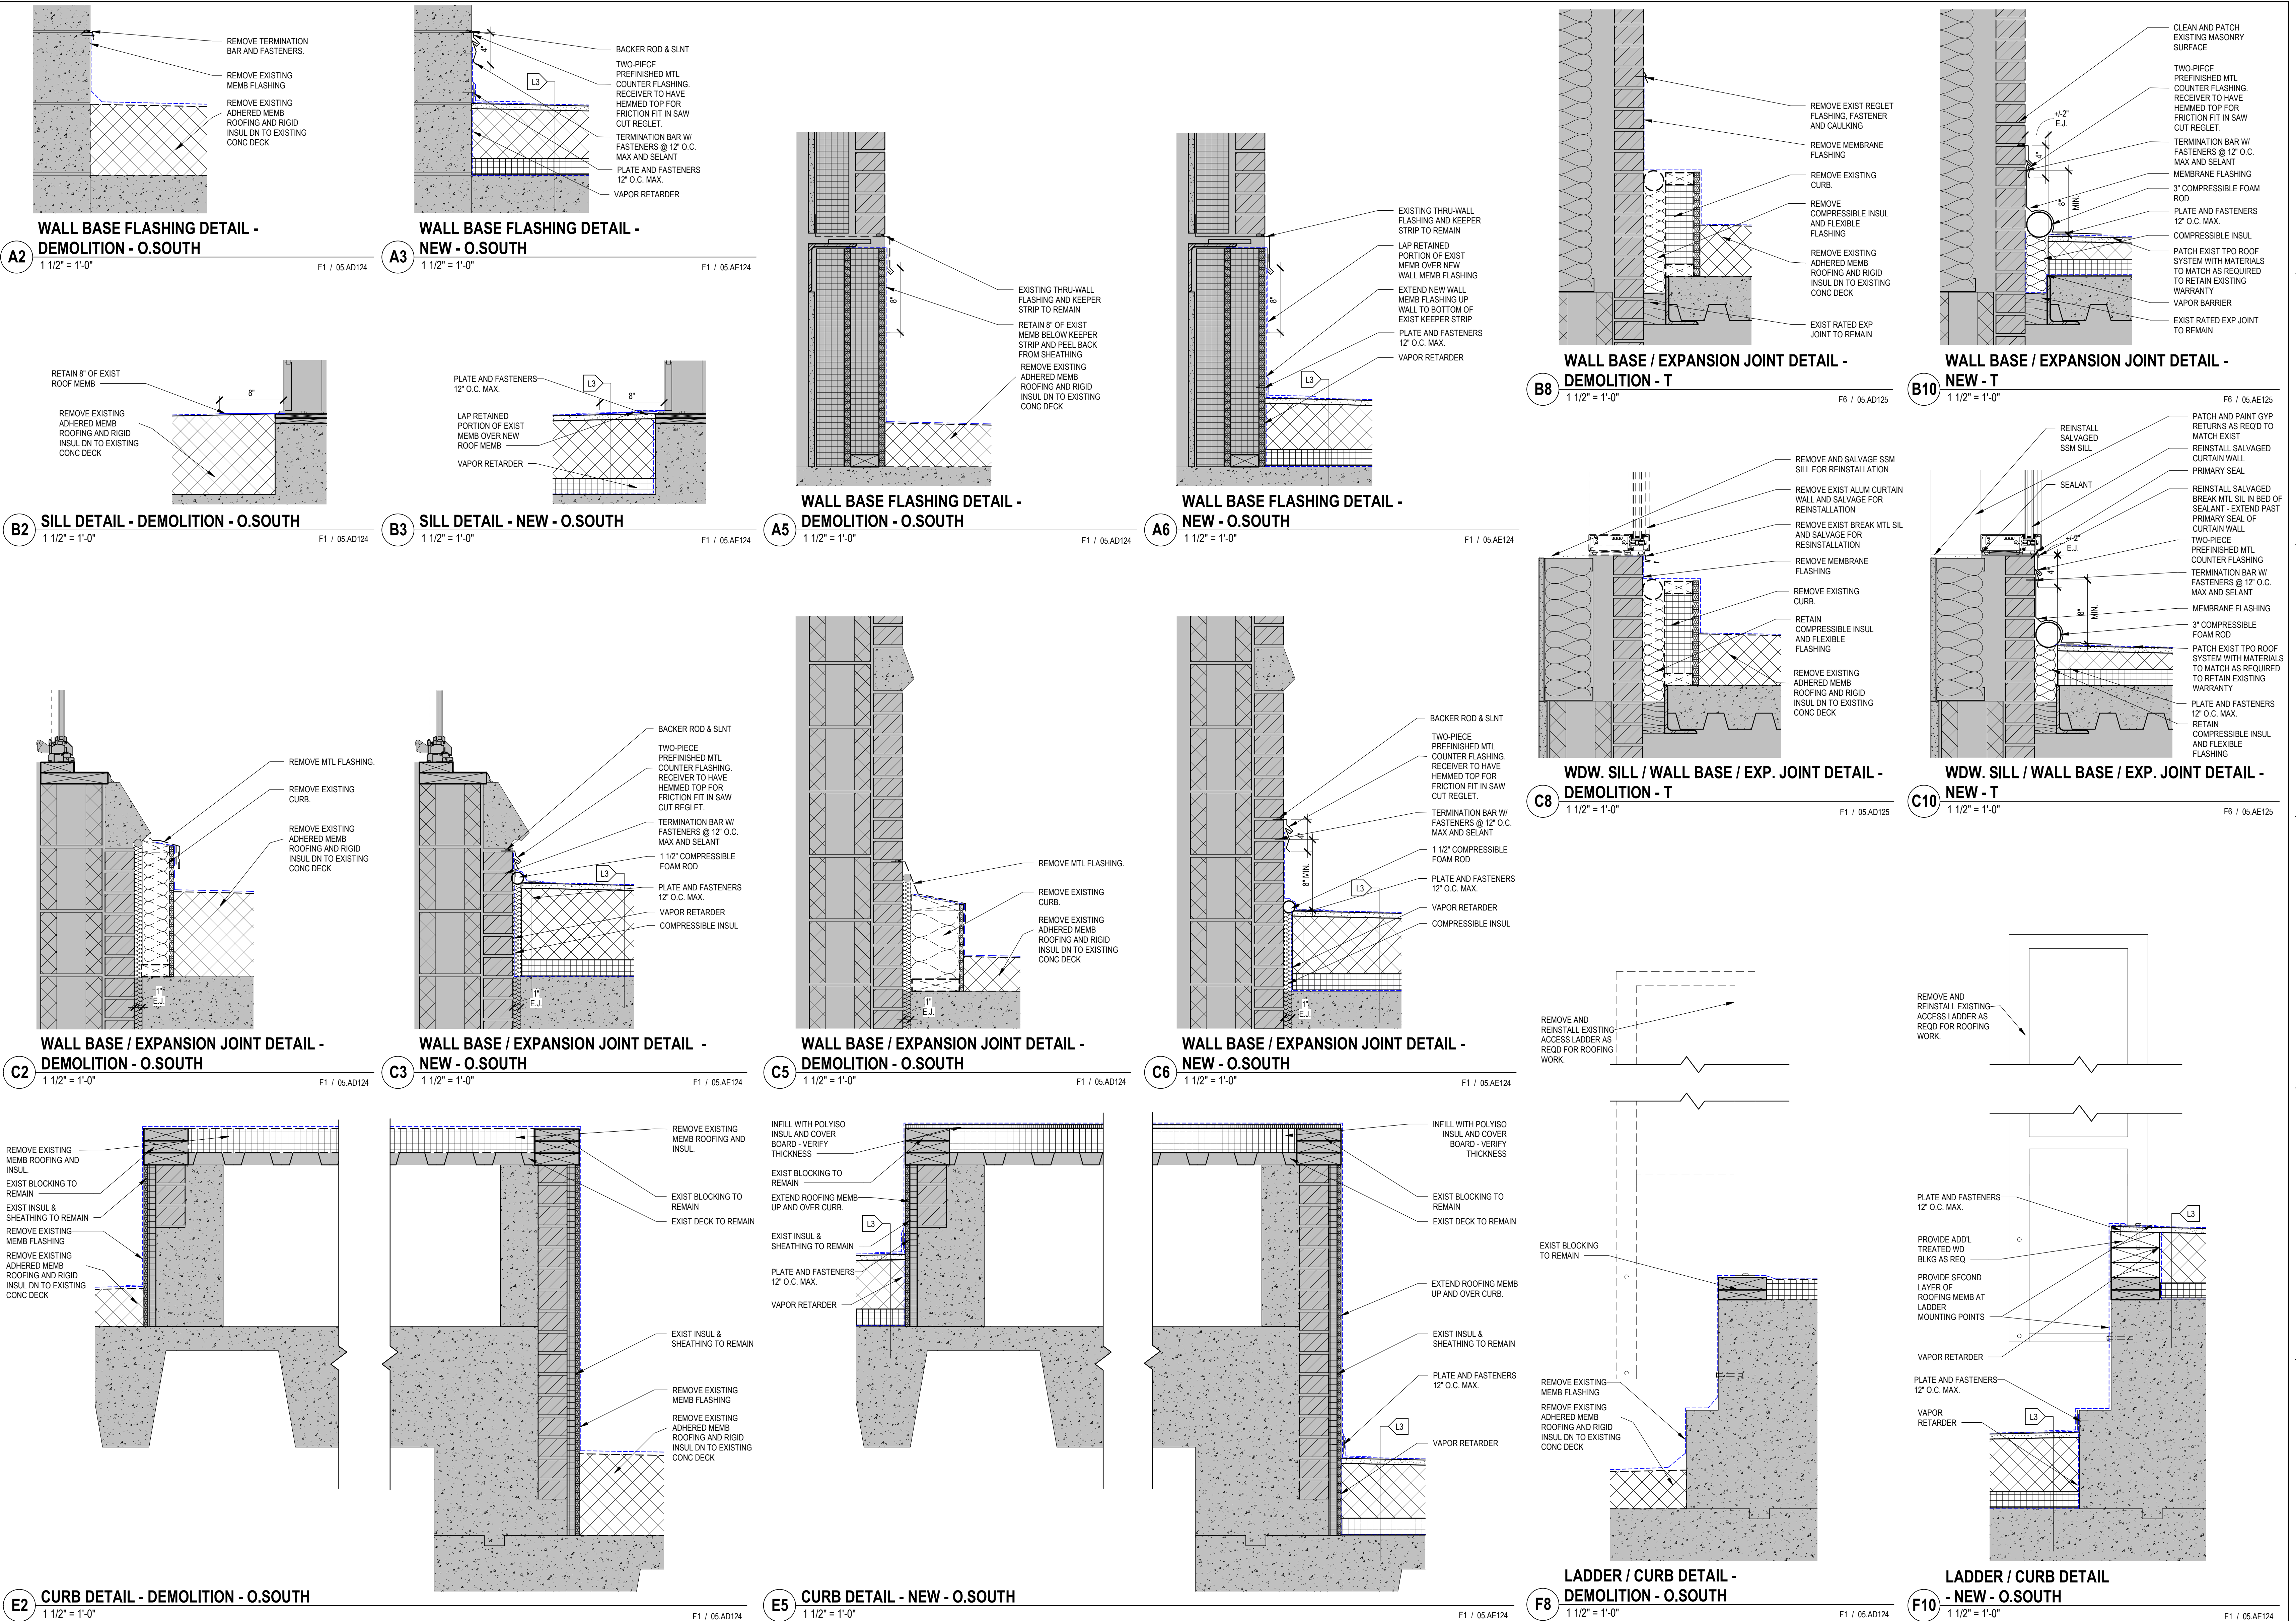

Revision# Description Date:		CONSULTANTS CIVIL: EHRHART GRIFFIN & ASSOCIATES 601 N Minnesota Ave Sioux Falls, SD 57104 Phone: 605-339-7215 STRUCTURAL: ERA ERICKSEN ROED & ASSOCIATES 2550 University Ave W Suite 423-S St. Paul, MN 55402 Phone: 651-251-7570 MEP: DUNHAM Dunham Associates, Inc. 50 South Sixth St Suite 1100 Minneapolis, MN 55402 Phone: 612-465-7550		ARCHITECT OF RECORD STONE GROUP ARCHITECTS Stone Group Architects, Inc. 600 East 7th Street Sioux Falls, SD 57103 Phone: 605-271-1144		Office of Construction and Facilities Management U.S. Department of Veterans Affairs		Drawing Title ARCHITECTURAL - DETAILS Approved:		Phase CONSTRUCTION DOCUMENTS		Project Title SIOUX FALLS VA HEALTH CARE SYSTEM CAMPUS IMPROVE CAMPUS BUILDING EXTERIORS		Project Number VA #438-22-600 SGA #221926 Building Number 05		Drawing Number 05. AE504	
Issue Date: 09-15-2023		Checked: BH		Drawn: MA		Location: SIOUX FALLS, SOUTH DAKOTA		Issue Date: 09-15-2023		Checked: BH		Drawn: MA		Location: SIOUX FALLS, SOUTH DAKOTA		Issue Date: 09-15-2023	

Scale bars and grid lines (1-10, A-F) are located on the left margin.

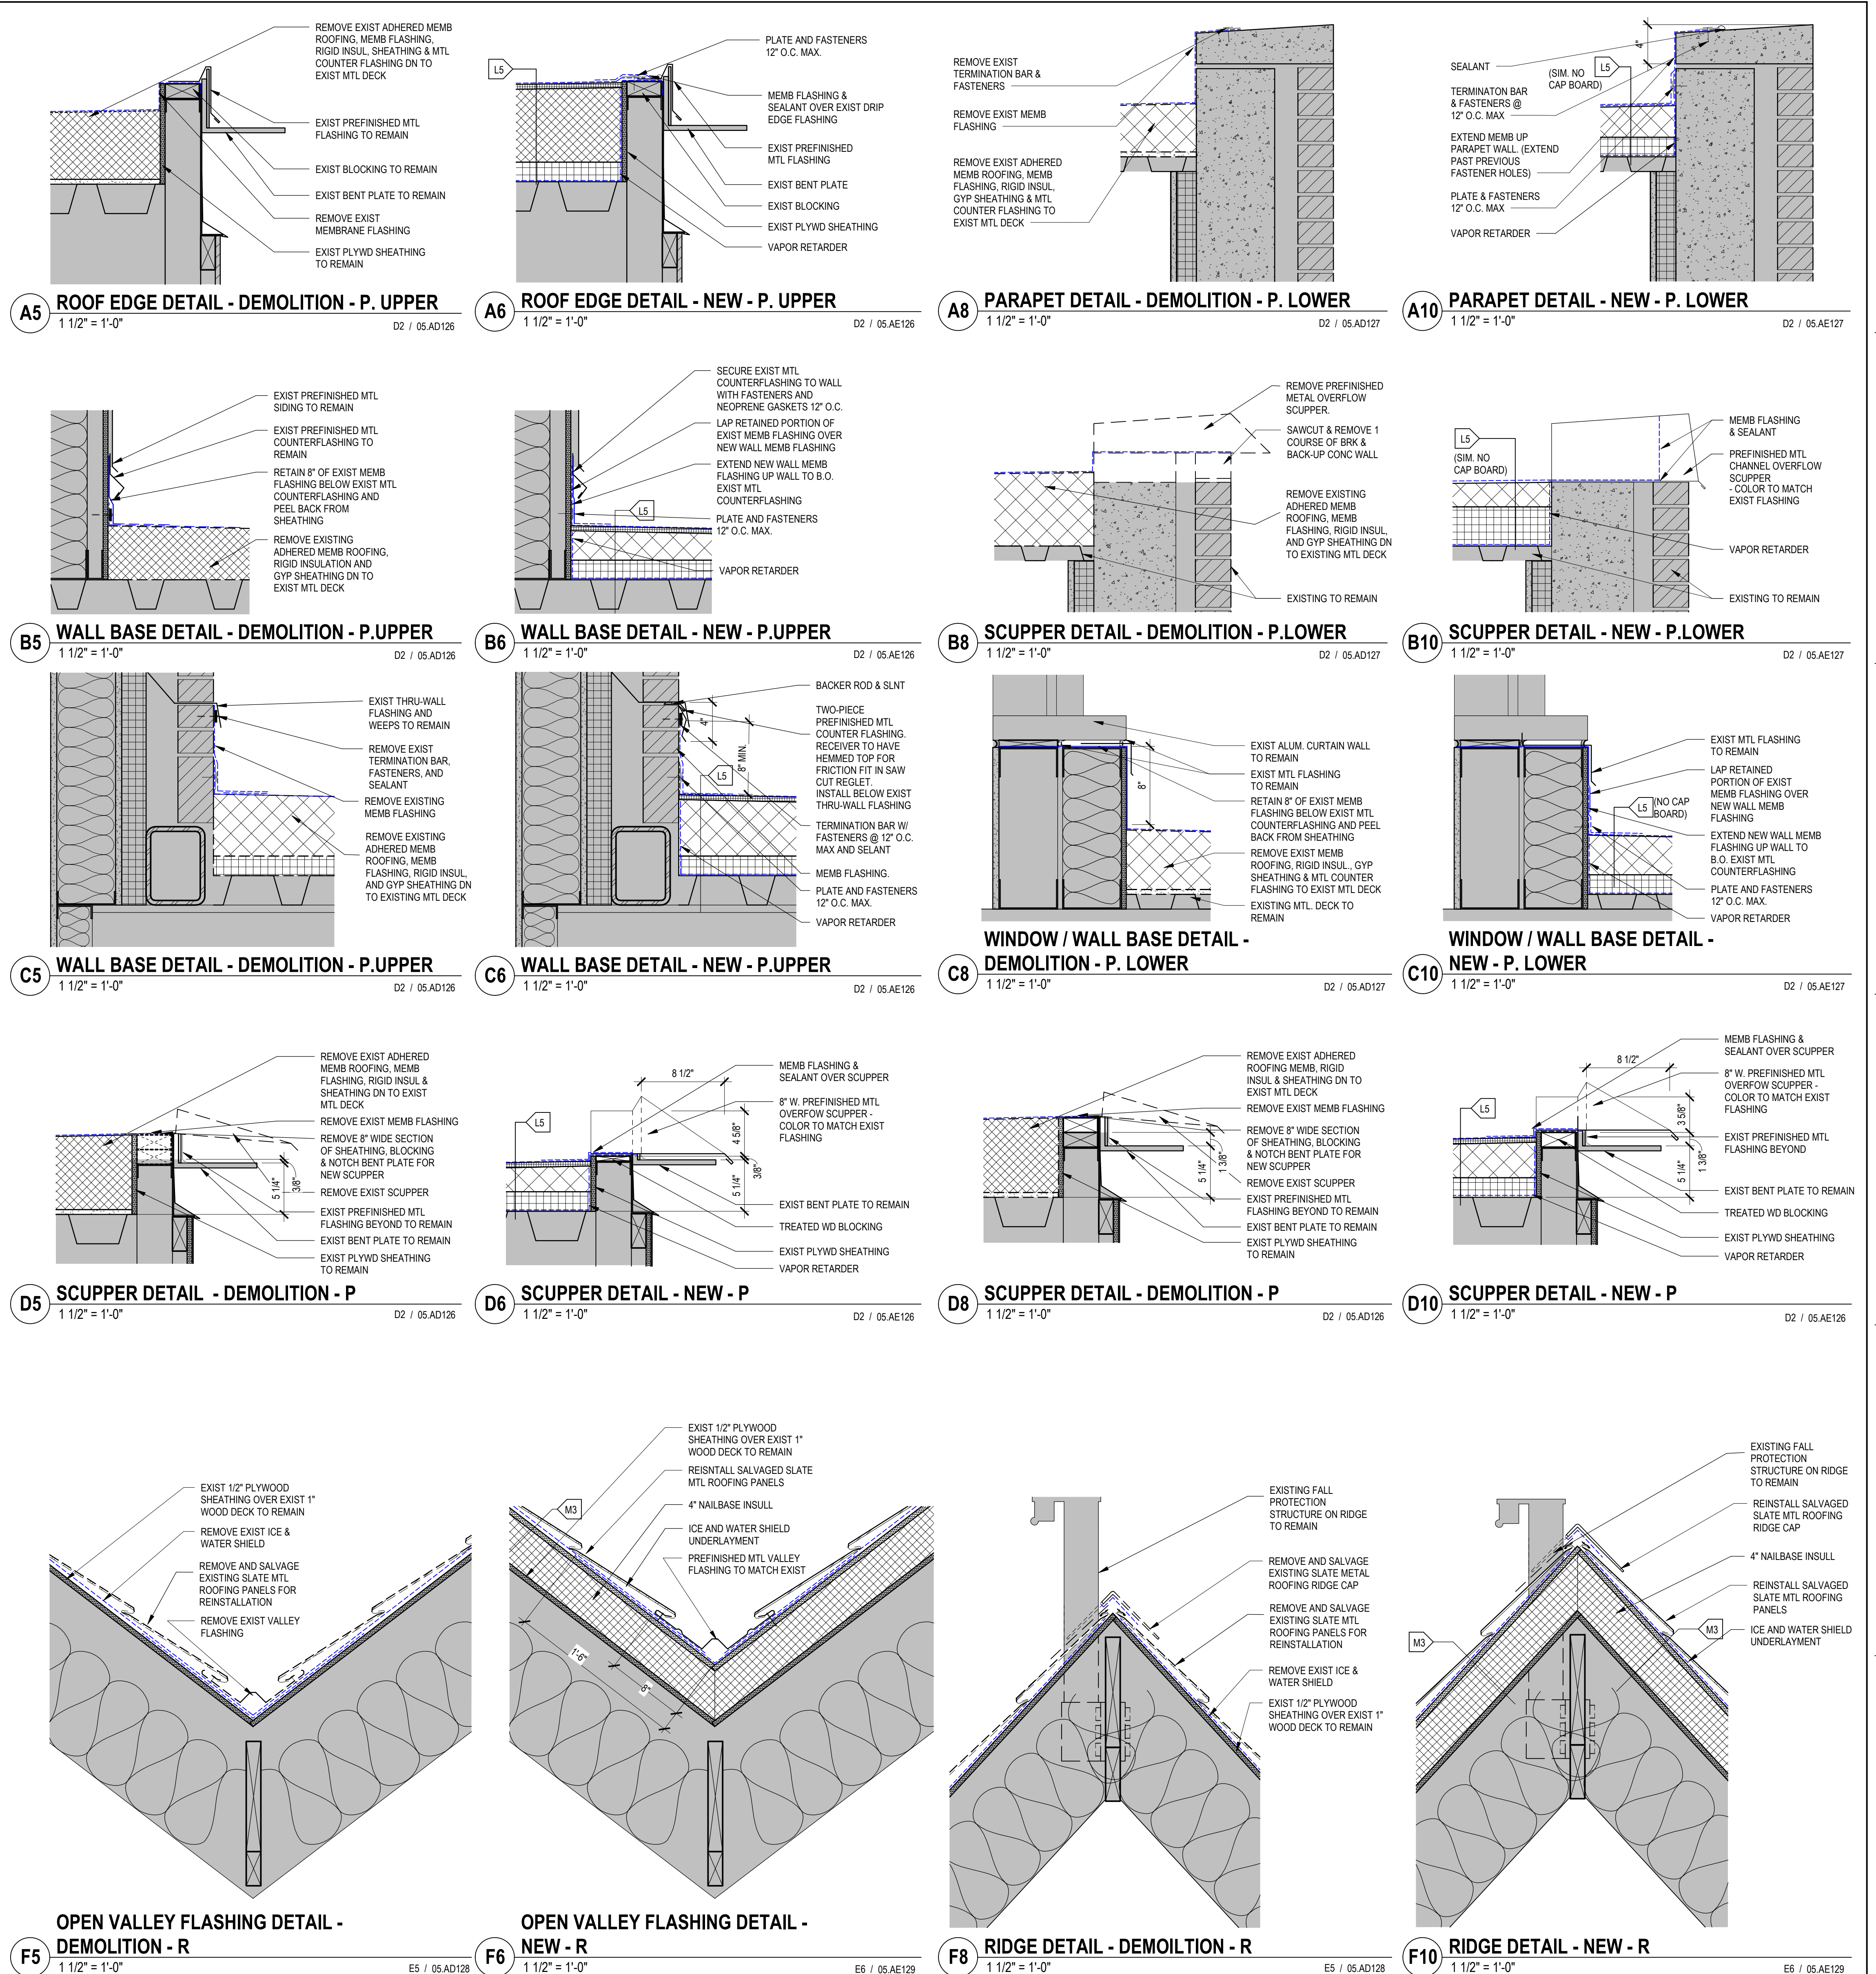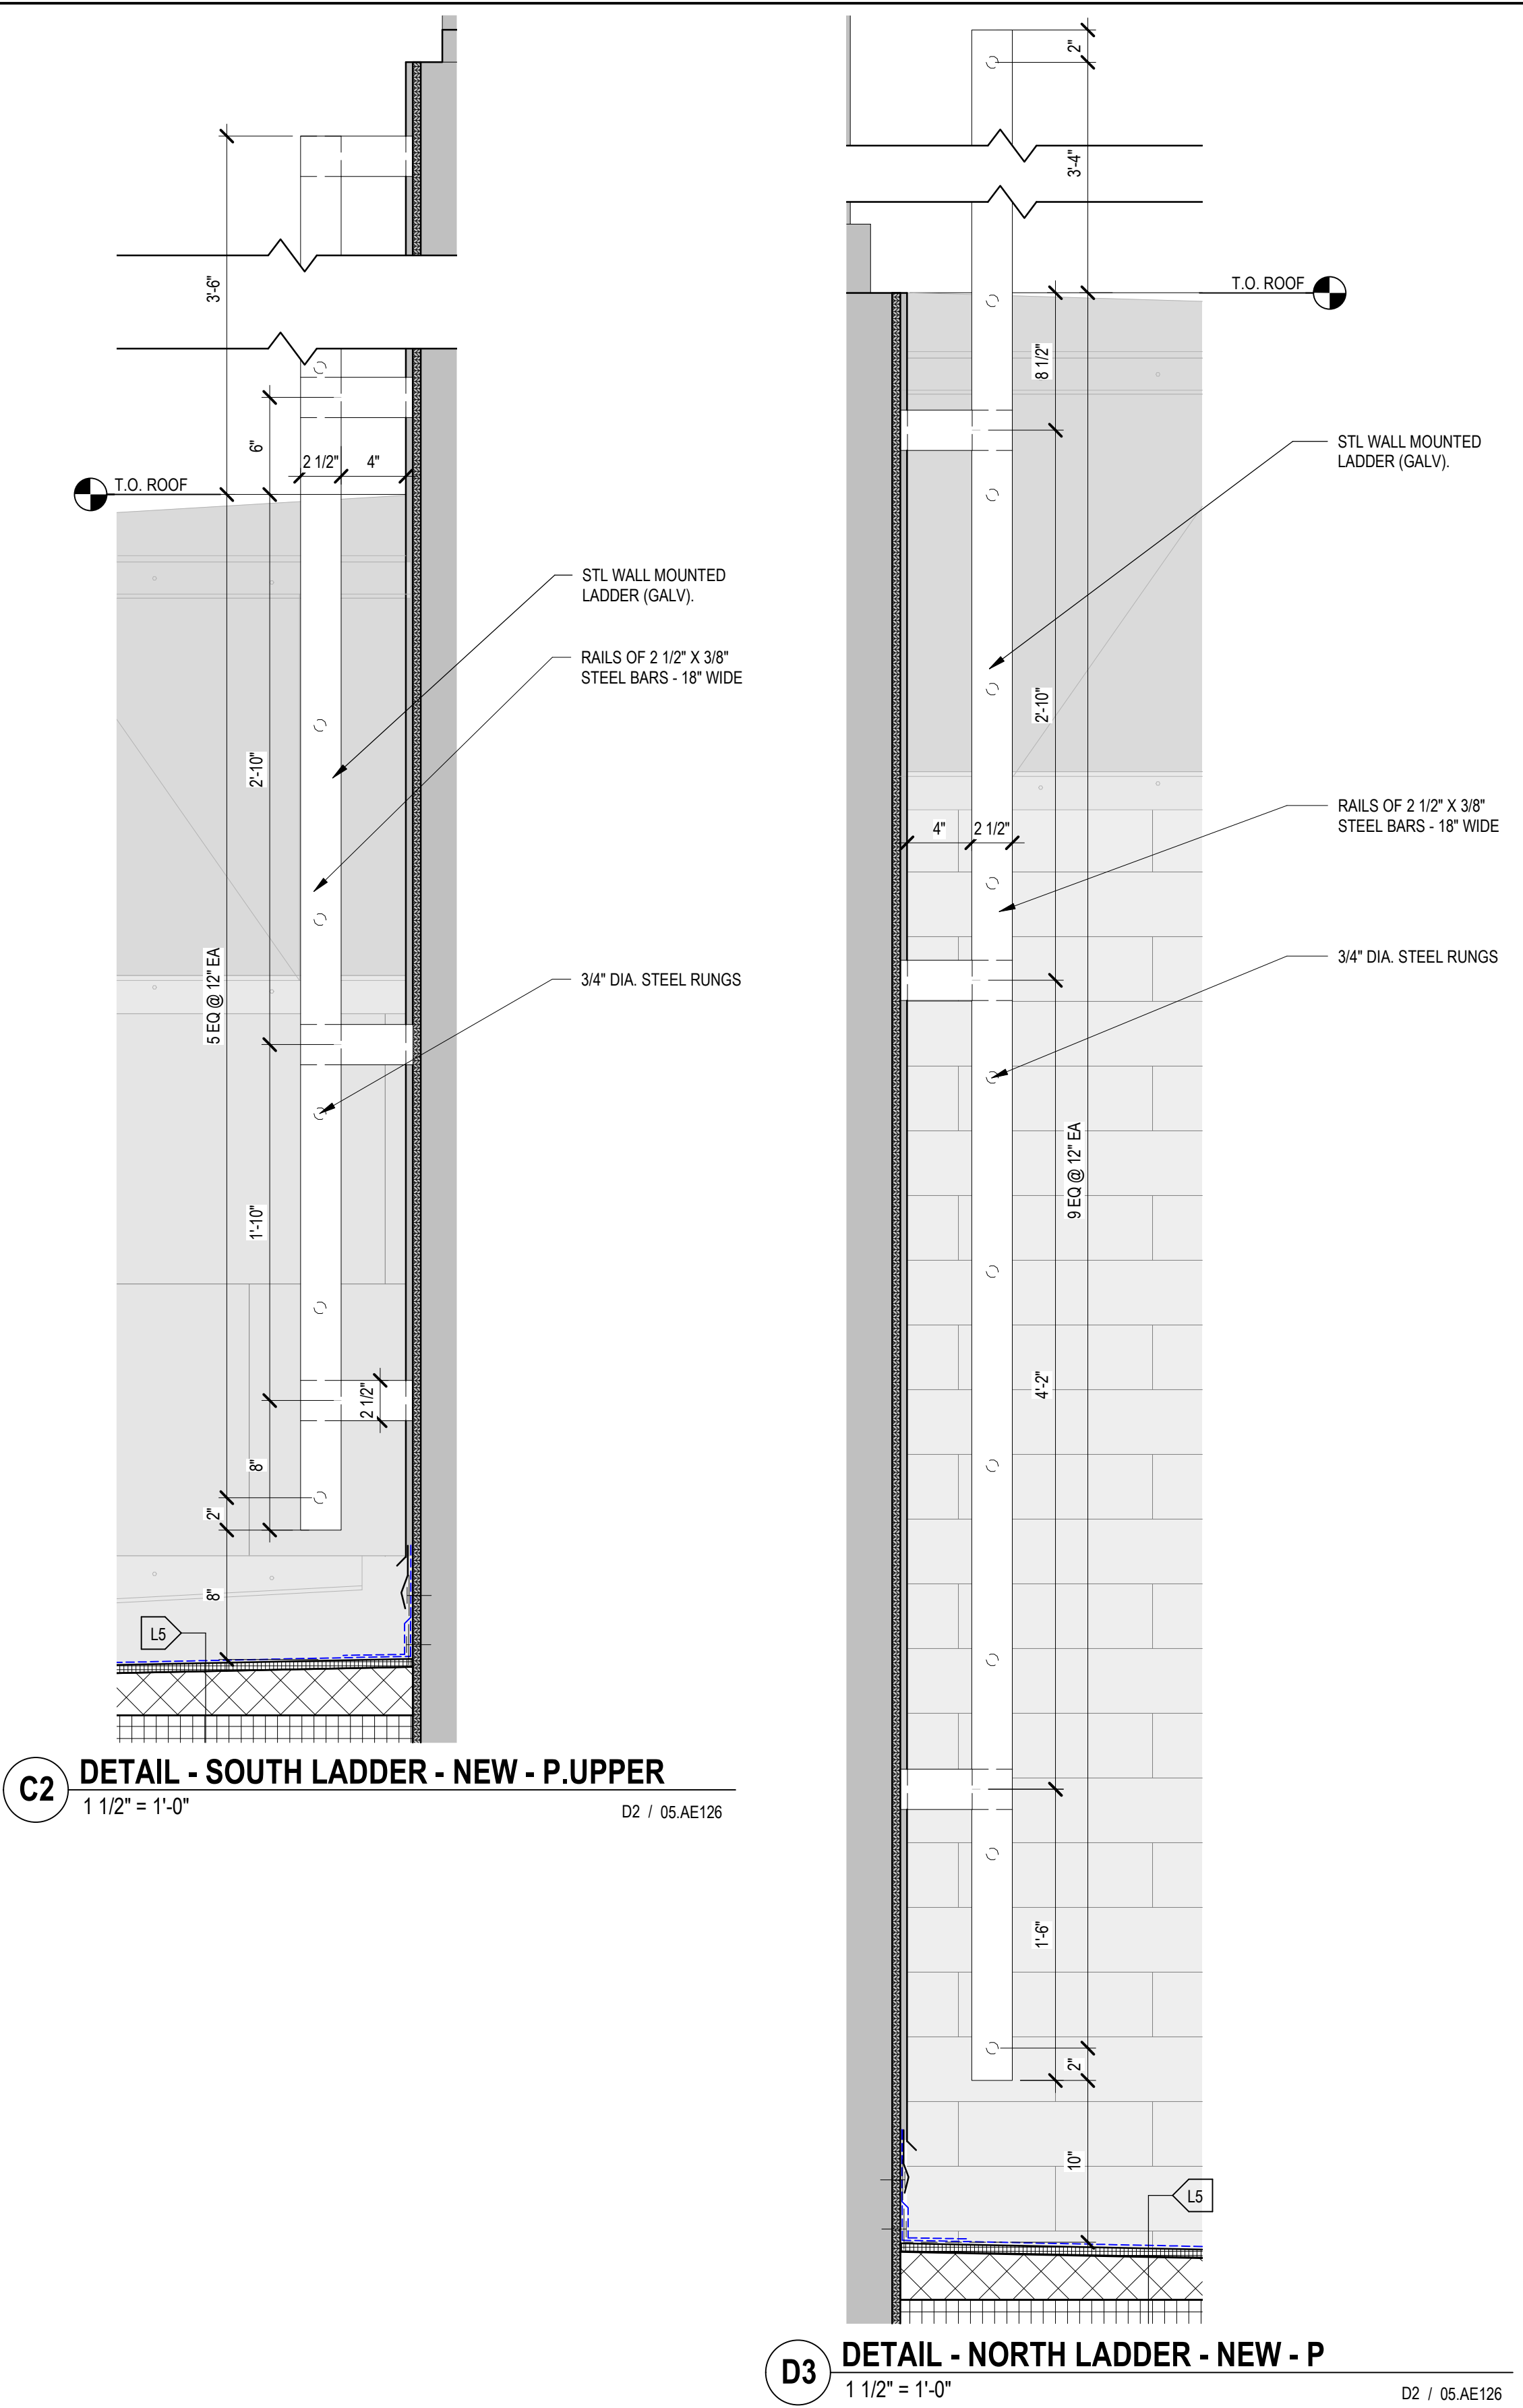

CONSULTANTS		ARCHITECT OF RECORD		Office of Construction and Facilities Management		Project Title		Project Number	
CIVIL: EHRHART GRIFFIN & ASSOCIATES		STRUCTURAL: ERA ERICKSEN ROED		Drawing Title: ARCHITECTURAL - DETAILS		SIoux FALLS VA HEALTH CARE SYSTEM CAMPUS IMPROVE CAMPUS BUILDING EXTERIORS		VA #438-22-600 SGA #221926	
Erickson Reed Associates		DUNHAM ASSOCIATES, INC.		Approved:		Location: SIoux FALLS, SOUTH DAKOTA		Building Number: 05	
601 N Minnesota Ave		50 South Sixth St		Stamp: REGISTERED ARCHITECT		Issue Date: 09-15-2023		Drawing Number: 05. AE505	
Sioux Falls, SD 57104		Sioux Falls, MN 55402		U.S. Department of Veterans Affairs		Checked: BH		Drawn: MA	
Phone: 605-339-7215		Phone: 612-465-7550		VA		Date:			

