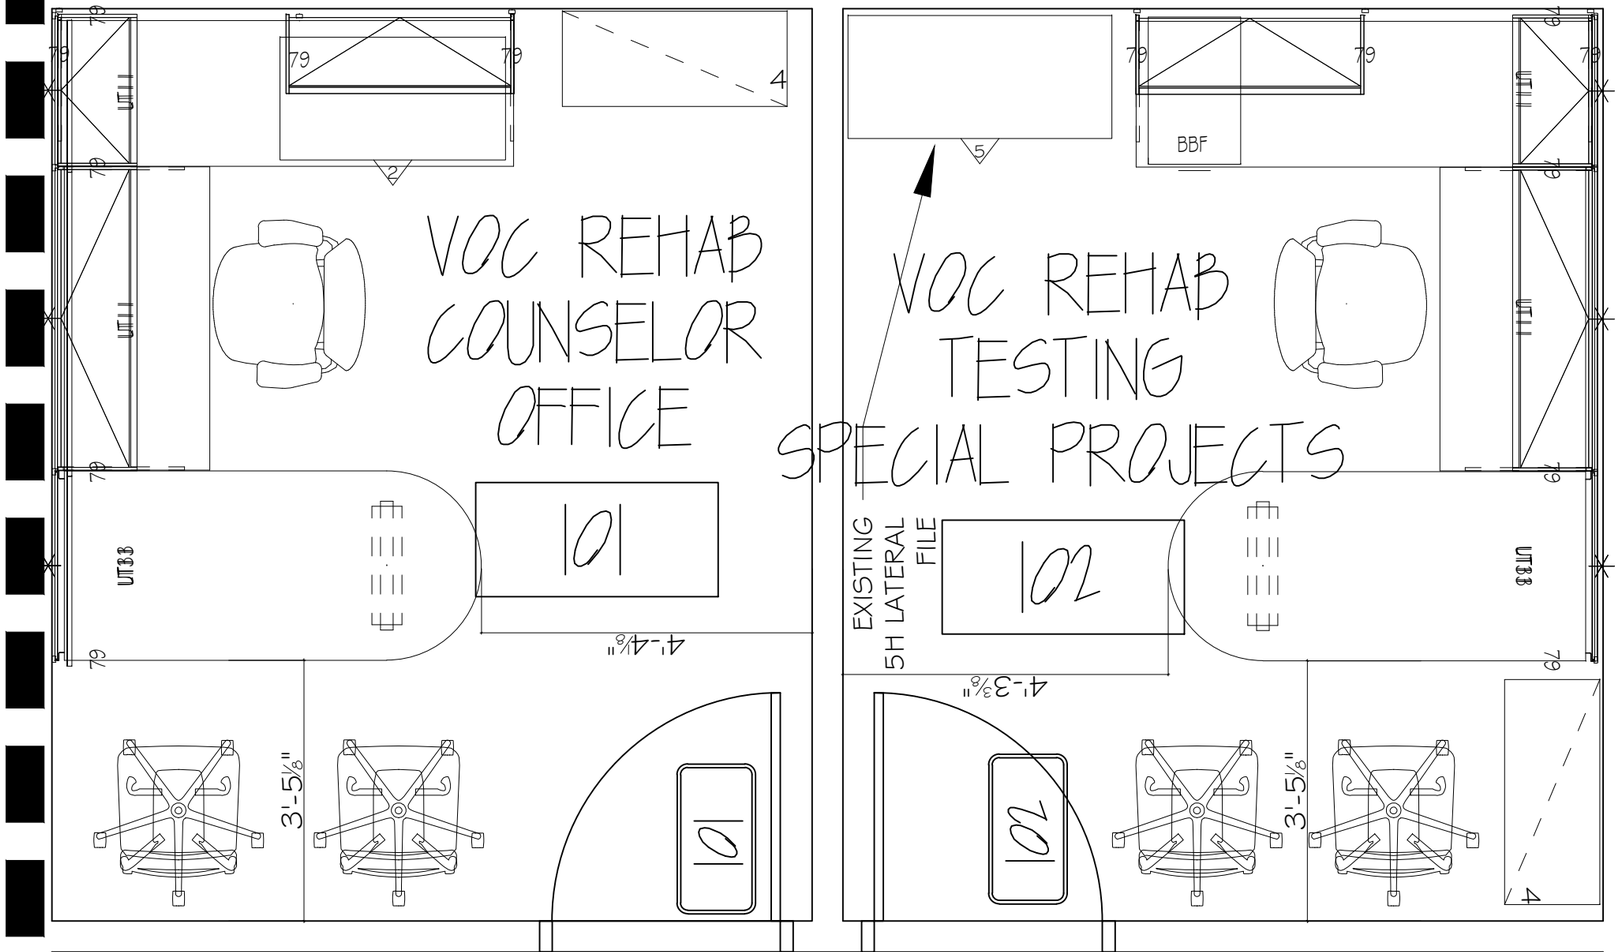

DRAWN BY: ALW	DATE: 06-02-17	CLIENT INFORMATION: DEPT. OF VETERAN AFFAIRS - BISMARCK VA	
SALES: MN	REVISED: 10-20-17		
SHEET NO. 103	SCALE: 1/2" = 1'-0"		
PROJECT NAME: BISMARCK VA - PACT CLINIC RECONFIGURE Offices101-102		A7.3	
DWG FILE:			