three inches = one foot

one and one-half inch = one foot

one inch = one foot

three-quarter inch = one foot

one-half inch = one foot

three-eighths inch = one foot

one-quarter inch = one foot

one-eighth inch = one foot

REPLACEMENT FLOORING, LUXURY VINYL TILE
12" x 24", $\frac{1}{8}$" THICK
NEW FLOORING SHALL BE INSTALLED PER SPECIFICATIONS AND FLOOR MANUFACTURER'S REQUIREMENTS

ALL NEW FLOORING TO RECEIVE 4 1/2" COVE BASE; COLOR: TBD

THE SUBSURFACE ADJACENT TO COLUMNS HAS NOTICEABLE INADEQUATE LEVELING. THE ENTIRE SUB FLOOR MUST MEET SURFACE FLATNESS AND LEVELNESS TOLERANCE REQUIRED IN SPECIFICATIONS

CORRIDOR SQ FT	
CB-1	324 SF
CB-2	388 SF
CB-3	852 SF
CB-16	971 SF
CB-31	249 SF
CB-32	178 SF
CB-32A	348 SF
CB-52	162 SF
CB-57	1188 SF
CB-58	45 SF
CB-67	380 SF
CB-68	1520 SF
CB-68A	859 SF
CB-68C	332 SF
CB-76	690 SF
TOTAL SQ FT:	8486 SF
CONTRACTOR TO FIELD VERIFY ALL DIMENSIONS	

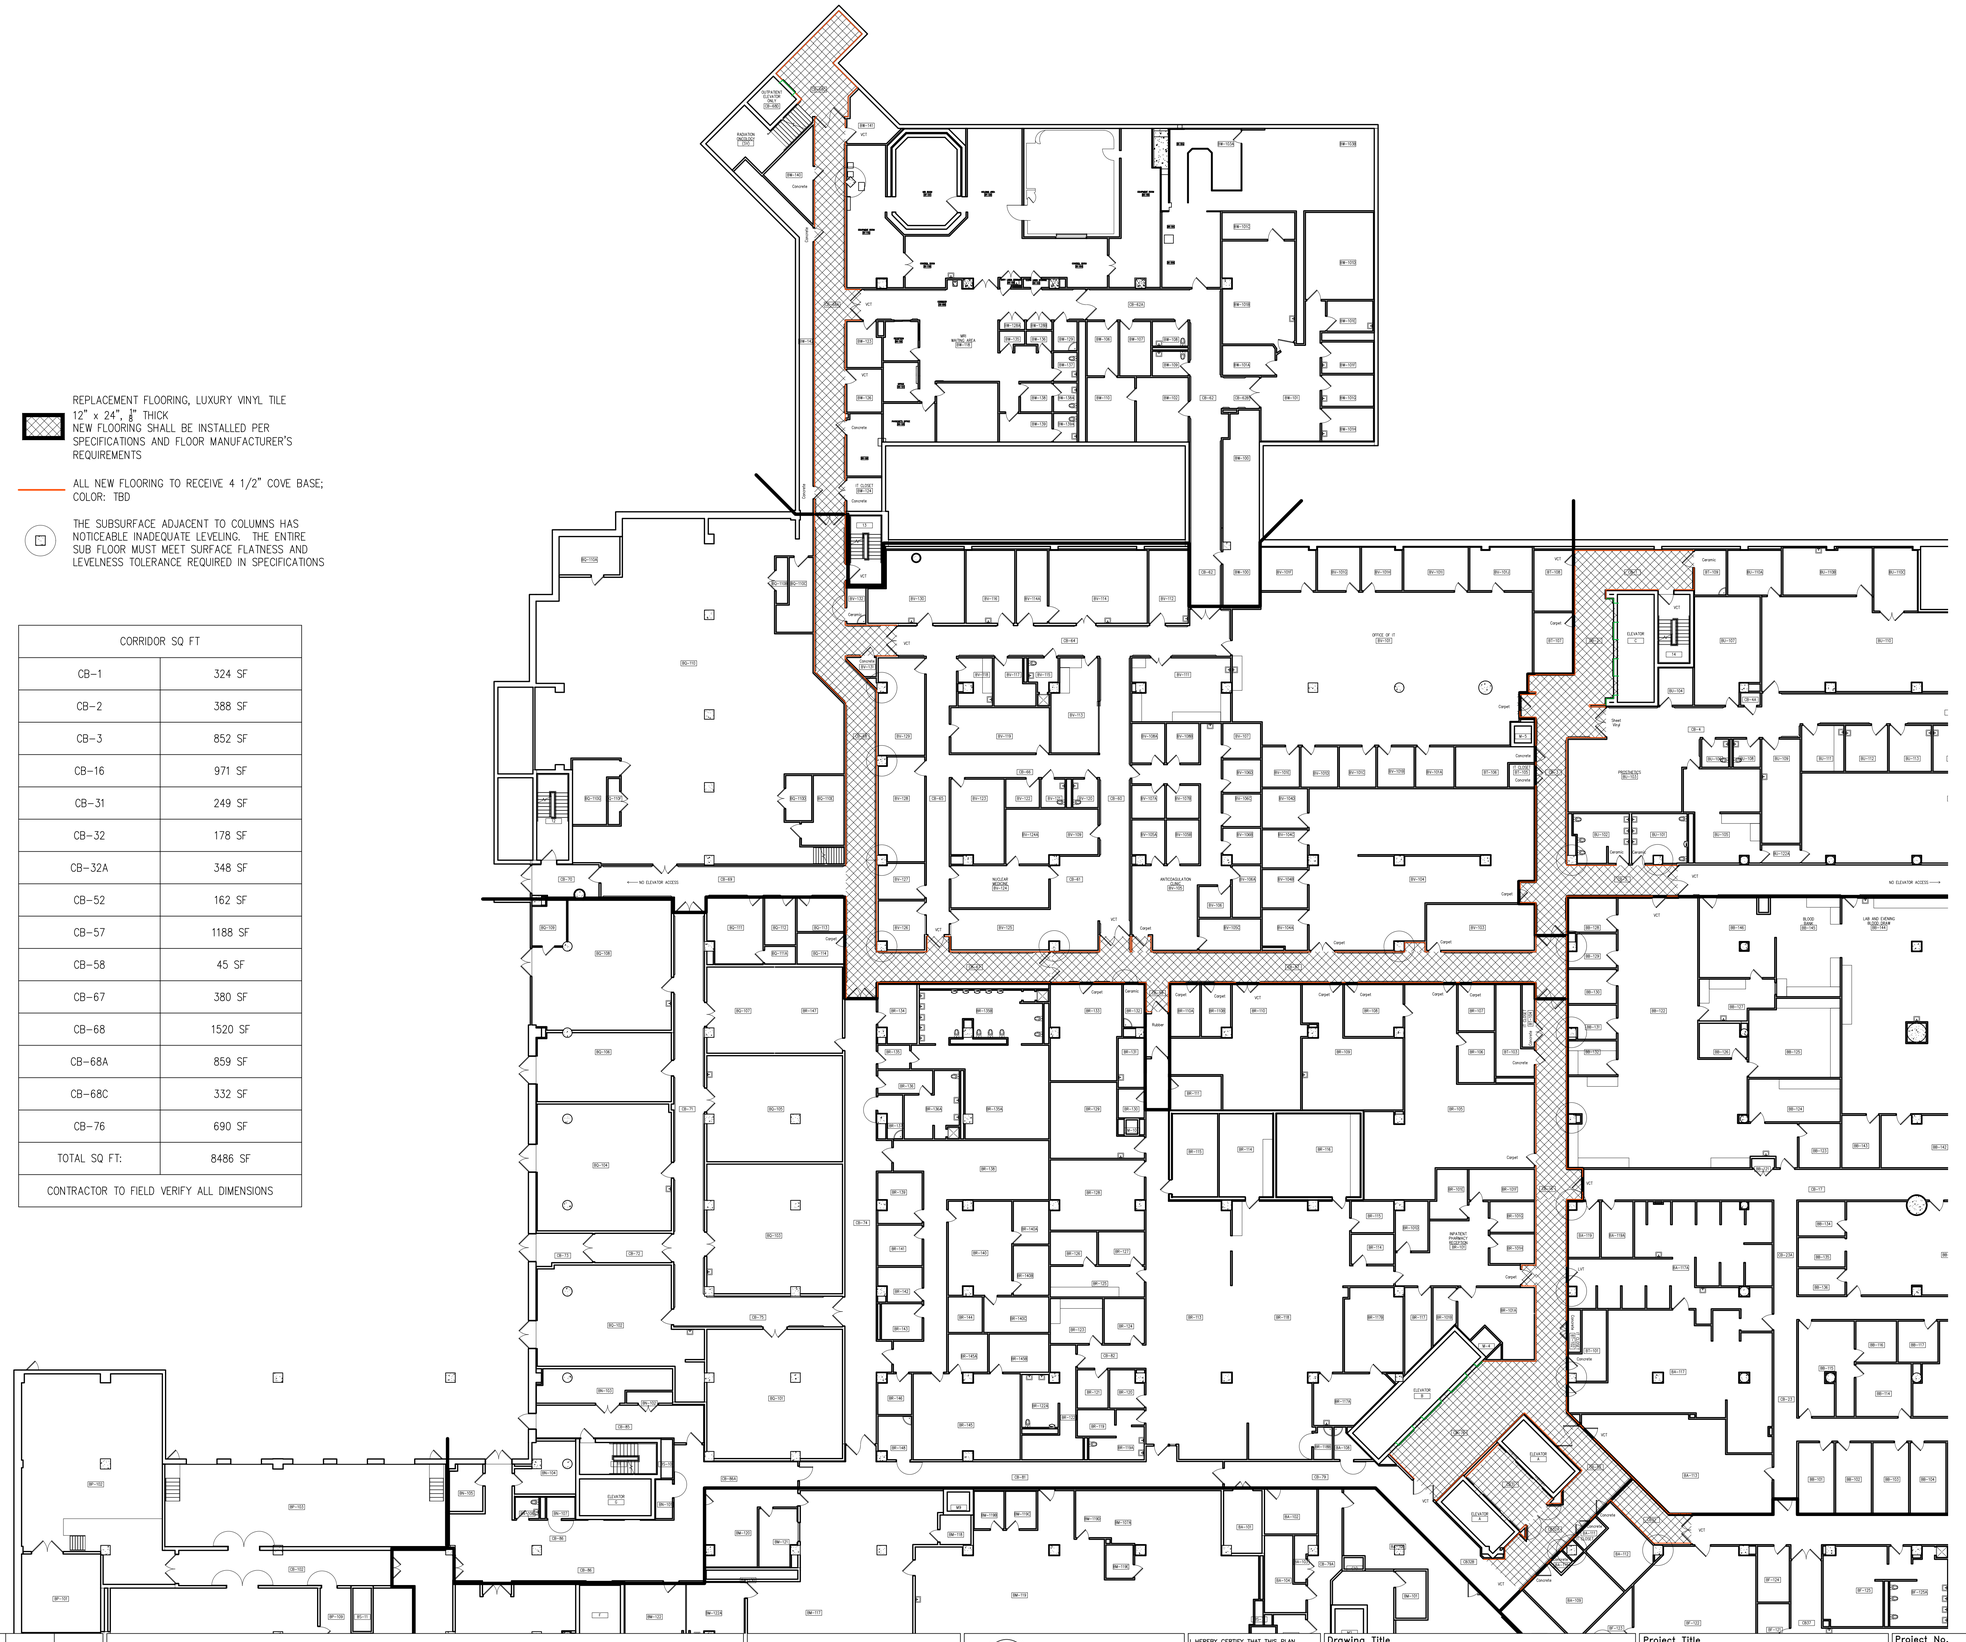

GENERAL NOTES:

GENERAL CONTRACTOR AND/OR ALL SUBCONTRACTORS SHALL FIELD VERIFY ALL DIMENSIONS SHOWN ON THESE PLANS AND SHALL BE RESPONSIBLE FOR VARIATIONS BETWEEN PLAN DIMENSIONS AND ACTUAL FIELD DIMENSIONS. WHERE VARIATIONS ARE FOUND TO OCCUR, THE CONTRACTOR SHALL NOTIFY THE PROJECT ENGINEER IN WRITING PRIOR TO PROCEEDING WITH CONSTRUCTION; NO ADJUSTMENT TO THE WORK WILL BE MADE WITHOUT THE PRIOR APPROVAL OF THE PROJECT ENGINEER.

GENERAL CONTRACTOR SHALL BE RESPONSIBLE FOR GENERAL DEMOLITION INCLUDING REMOVAL OF WALLS, PARTITIONS, DOORS & CEILING & FLOORS. ANY AND ALL CUTTING OF CONCRETE FLOORS, WALLS OR STRUCTURE SHALL BE THE GENERAL CONTRACTOR'S RESPONSIBILITY. CORE DRILLING THROUGH CONCRETE WALLS, FLOORS OR STRUCTURE FOR PIPING OR CONDUIT SHALL BE THE RESPONSIBILITY OF THE SUBCONTRACTOR BY TRADE; FIRESTOPPING OF THESE OPENING SHALL BE DONE BY THE RESPECTIVE SUBCONTRACTOR. REMOVAL OF DEBRIS RESULTING FROM DEMOLITION, CUTTING, AND/OR DRILLING IS THE RESPONSIBILITY OF THE GENERAL CONTRACTOR. PATCHING AND REPAIR OF CONCRETE WALLS, FLOOR, OR STRUCTURE SHALL BE THE RESPONSIBILITY OF THE GENERAL CONTRACTOR; THIS WILL BE ACCOMPLISHED UPON COMPLETION OF THE INSTALLATION OF ANY AND ALL UTILITIES INSTALLED BY THE VARIOUS SUBCONTRACTORS.

REVISIONS	DATE

TRUE NORTH
PLAN NORTH

I HEREBY CERTIFY THAT THIS PLAN, SPECIFICATION OR REPORT WAS PREPARED BY ME OR UNDER MY DIRECT SUPERVISION AND THAT I AM A DULY REGISTERED UNDER THE LAWS OF THE STATE OF MINNESOTA

REGISTRATION NUMBER:

Drawing Title: REPLACE BASEMENT FLOORING

Project Title: VETERANS AFFAIRS MEDICAL CENTER

Project No.: 618-21-600

Building Number: 70

Drawing Scale: 1/16"=1'-0"

Approved: Division Chief

Location: V.A. MEDICAL CENTER, ONE VETERANS DRIVE, MINNEAPOLIS, MN 55417

DRAWING NO.: 1379-001

Plot Scale

Approved: Service Director

Date: 01/25/2021

Checked: --

Drawn: K.L.

Dwg. 1 Of 1

Office of Facilities Management

Department of Veterans Affairs

Off-hours in this circled area is between 10:30p.m. to 5:00a.m., 7 days a week

PHASE 1A
PHASE 1B
PHASE 1C
PHASE 1D
PHASE 2A
PHASE 2B
PHASE 3
PHASE 4A
PHASE 4B
PHASE 4C
PHASE 5A
PHASE 5B

three inches = one foot
one and one-half inch = one foot
one inch = one foot
three-quarter inch = one foot
one-half inch = one foot
three-eighths inch = one foot
one-quarter inch = one foot
one-eighth inch = one foot

REVISIONS		DATE

GENERAL NOTES:

GENERAL CONTRACTOR AND/OR ALL SUBCONTRACTORS SHALL FIELD VERIFY ALL DIMENSIONS SHOWN ON THESE PLANS AND SHALL BE RESPONSIBLE FOR VARIATIONS BETWEEN PLAN DIMENSIONS AND ACTUAL FIELD DIMENSIONS. WHERE VARIATIONS ARE FOUND TO OCCUR, THE CONTRACTOR SHALL NOTIFY THE PROJECT ENGINEER IN WRITING PRIOR TO PROCEEDING WITH CONSTRUCTION; NO ADJUSTMENT TO THE WORK WILL BE MADE WITHOUT THE PRIOR APPROVAL OF THE PROJECT ENGINEER.

GENERAL CONTRACTOR SHALL BE RESPONSIBLE FOR GENERAL DEMOLITION INCLUDING REMOVAL OF WALLS, PARTITIONS, DOORS & CEILING & FLOORS. ANY AND ALL CUTTING OF CONCRETE FLOORS, WALLS OR STRUCTURE SHALL BE THE GENERAL CONTRACTOR'S RESPONSIBILITY. CORE DRILLING THROUGH CONCRETE WALLS, FLOORS OR STRUCTURE FOR PIPING OR CONDUIT SHALL BE THE RESPONSIBILITY OF THE SUBCONTRACTOR BY TRADE; FIRESTOPPING OF THESE OPENING SHALL BE DONE BY THE RESPECTIVE SUBCONTRACTOR. REMOVAL OF DEBRIS RESULTING FROM DEMOLITION, CUTTING, AND/OR DRILLING IS THE RESPONSIBILITY OF THE GENERAL CONTRACTOR. PATCHING AND REPAIR OF CONCRETE WALLS, FLOOR, OR STRUCTURE SHALL BE THE RESPONSIBILITY OF THE GENERAL CONTRACTOR; THIS WILL BE ACCOMPLISHED UPON COMPLETION OF THE INSTALLATION OF ANY AND ALL UTILITIES INSTALLED BY THE VARIOUS SUBCONTRACTORS.

TRUE NORTH
PLAN NORTH

I HEREBY CERTIFY THAT THIS PLAN, SPECIFICATION OR REPORT WAS PREPARED BY ME OR UNDER MY DIRECT SUPERVISION AND THAT I AM A DULY REGISTERED UNDER THE LAWS OF THE STATE OF MINNESOTA

REGISTRATION NUMBER:

Drawing Scale: 1/16"=1'-0"

Plot Scale:

Drawing Title: BASEMENT FLOORING COMPOSITE PHASING PLAN

Approved: Division Chief

Approved: Service Director

Project Title: VETERANS AFFAIRS MEDICAL CENTER

Location: V.A. MEDICAL CENTER, ONE VETERANS DRIVE, MINNEAPOLIS, MN 55417

Date: 03/19/2021 | Checked: -- | Drawn: D.F.

Project No.: 618-21-600

Building Number: 70

DRAWING NO.: 1379-002

Dwg. 01 Of 01

Office of Facilities Management

Department of Veterans Affairs