

GENERAL NOTES:

1. SHEET SIZE FOR PROPER SCALE IS 42" X 30".
2. SEE SHEET G-001 FOR GENERAL NOTES.
3. DIMENSIONS ARE APPROXIMATIONS. IT IS THE RESPONSIBILITY OF THE CONTRACTOR TO FIELD VISIT THE PROJECT AND VERIFY EXISTING CONDITIONS/DIMENSIONS AND PROPOSED CONDITIONS. COORDINATE DEMOLITION BETWEEN ALL TRADES. NOTIFY COR IMMEDIATELY OF ANY CONFLICTS OR DISCREPANCIES DURING TUCKPOINTING AND SEALING AND CLEANING. PROTECT ANY LOUVERS, WINDOWS, HOODS, ETC.
- 4.

KEYNOTES:

- 02-05 REMOVE EXISTING MATERIAL FROM THE PRECAST JOINT, CLEAN PRECAST, AND APPLY SEALER. INSTALL BACKER ROD AND SEALANT. COLOR TO BE CUSTOM COLOR TO MATCH PRECAST. SEE DETAIL 3/A-000 CLEAN PRECAST, LIMESTONE AND APPLY SEALER.
- 02-12



IMAGE 121 - ORANGE



IMAGE 122 - ORANGE



IMAGE 123 - ORANGE

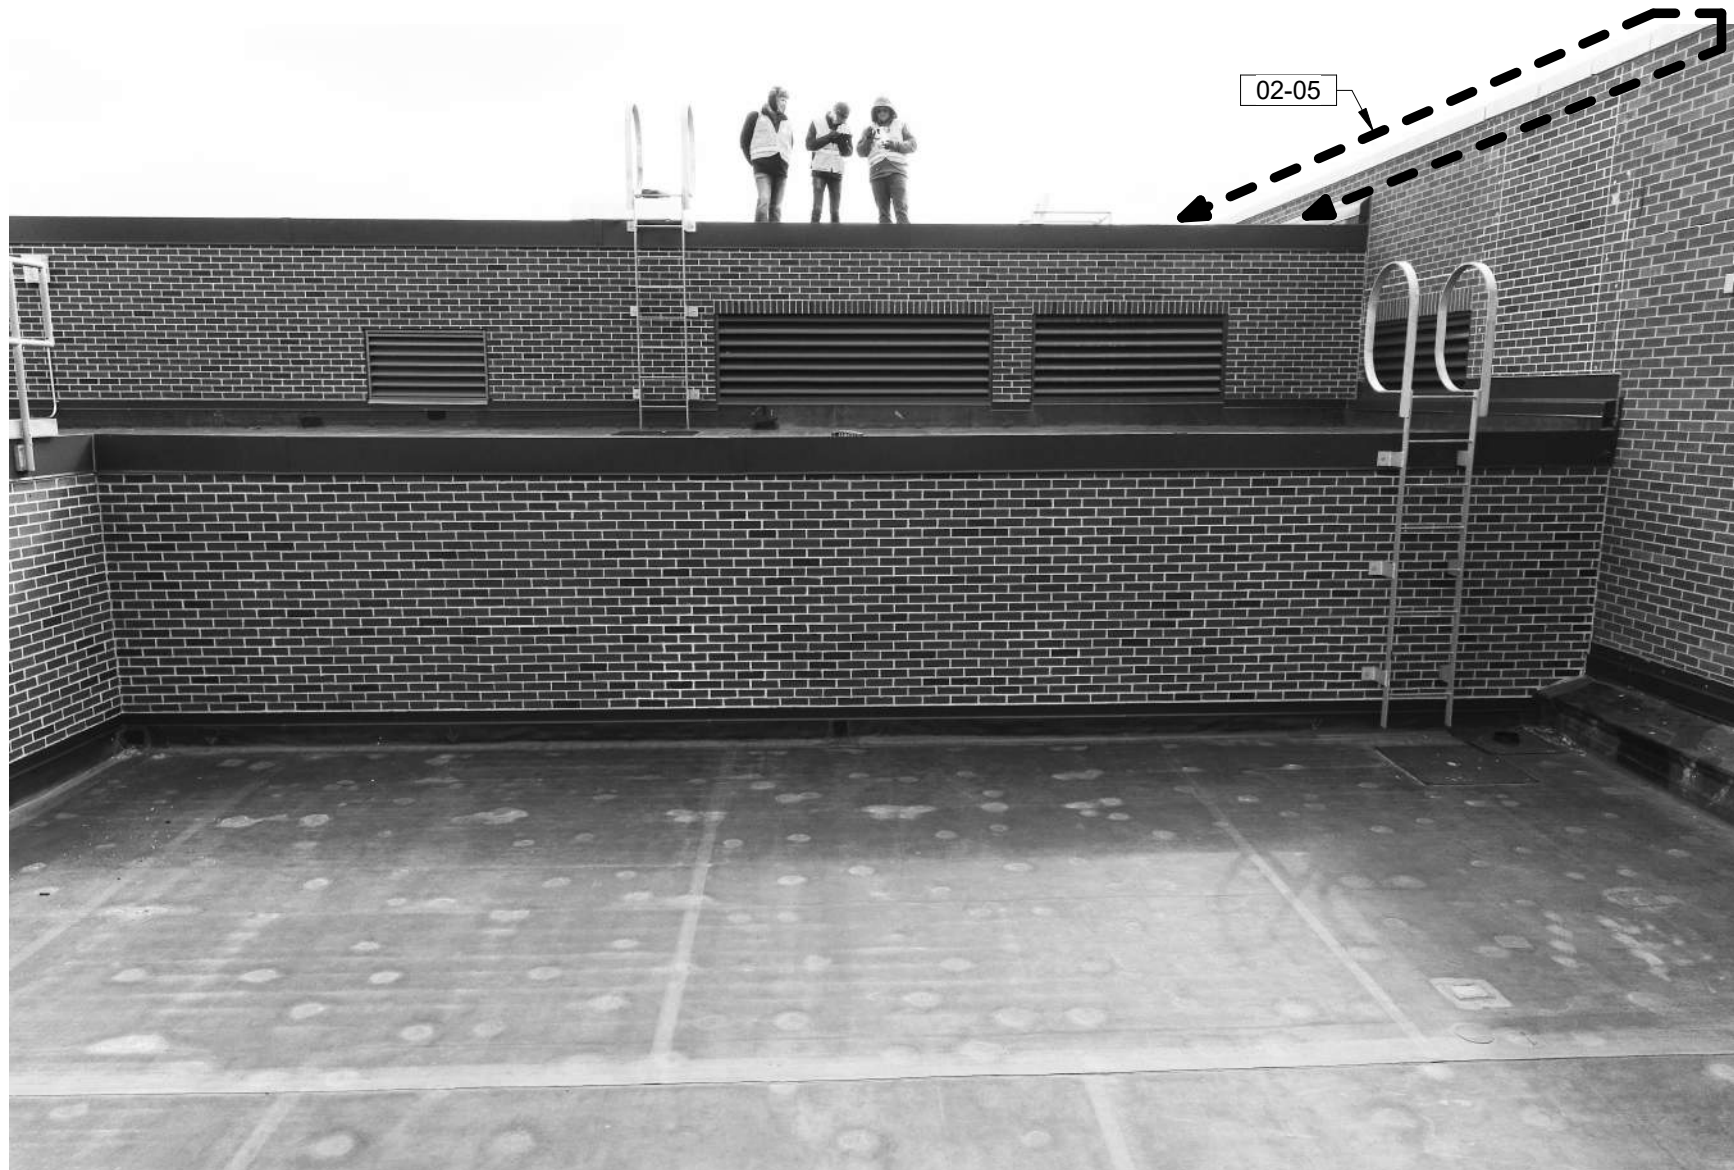


IMAGE 124 - ORANGE



IMAGE 125 - ORANGE



IMAGE 126 - ORANGE

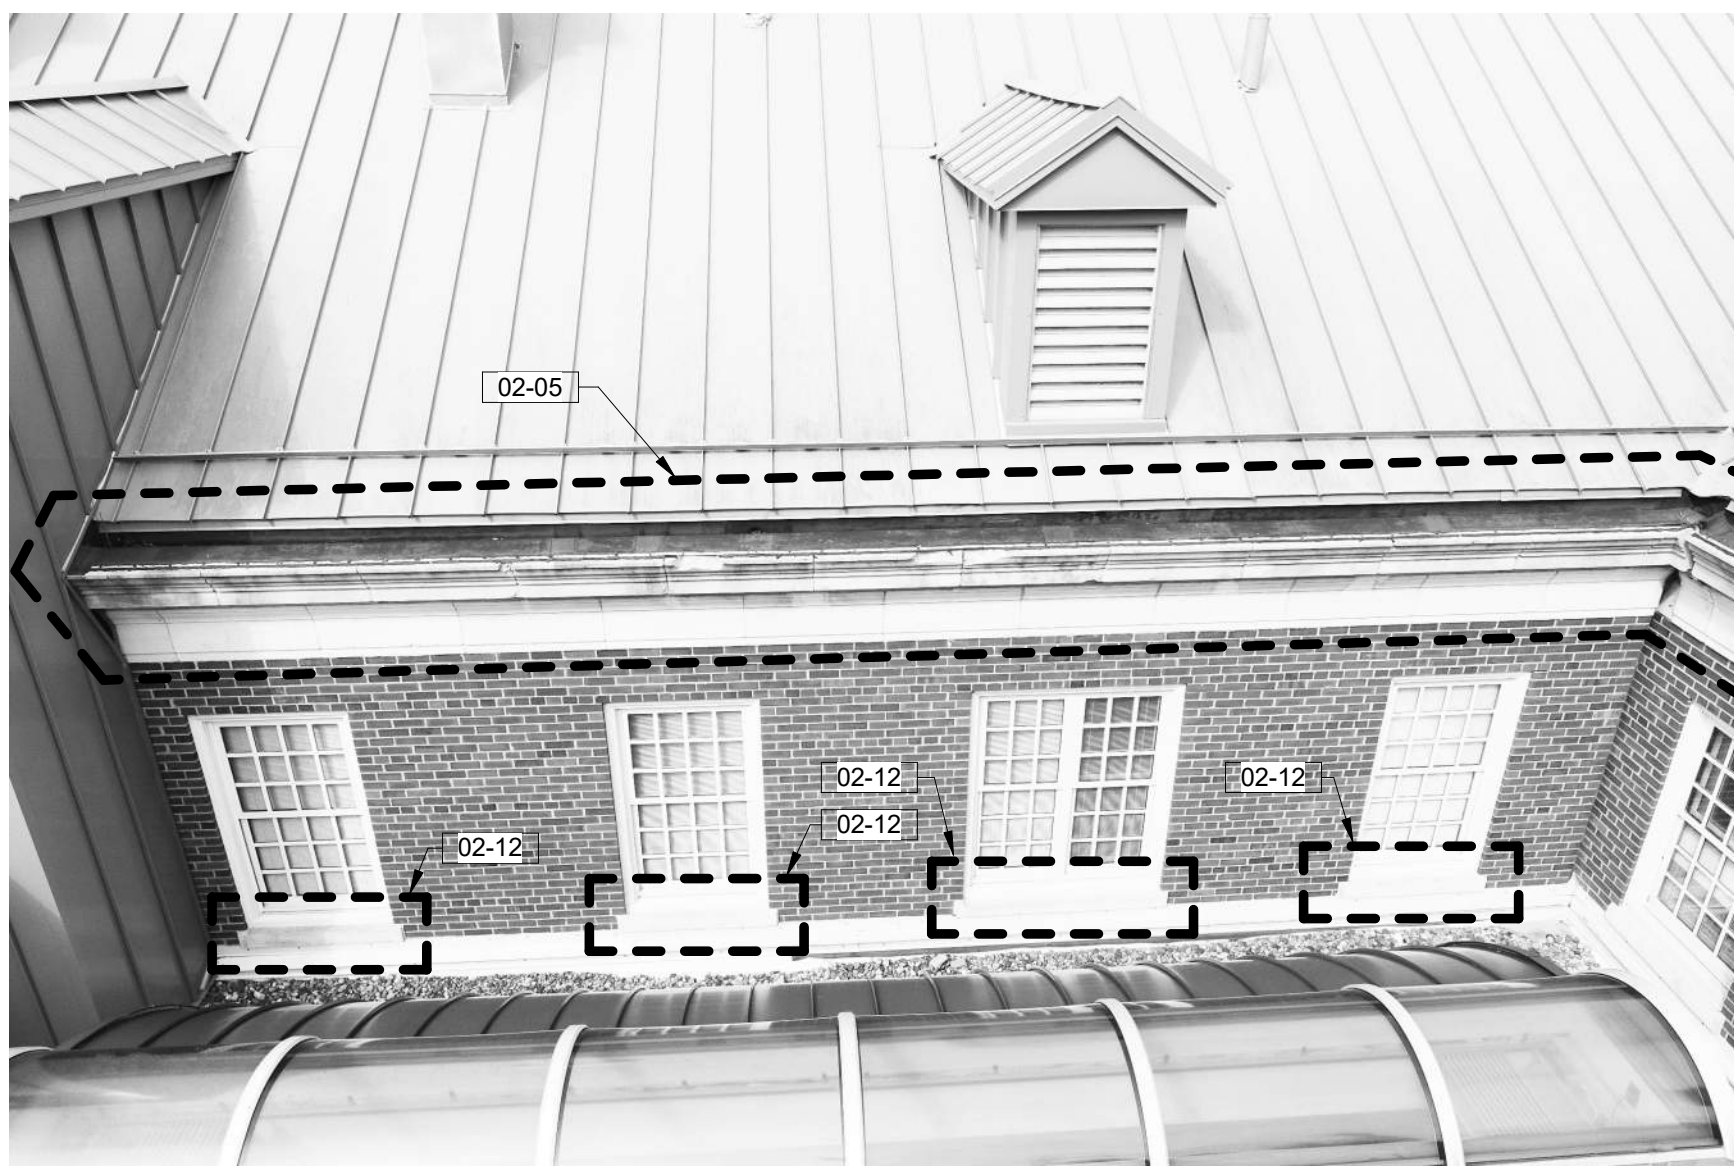


IMAGE 127 - ORANGE



IMAGE 128 - ORANGE





IMAGE 129 - ORANGE

CONSTRUCTION DOCUMENTS

Revisions: Date		CONSULTANTS: MBN ENGINEERING 503 7TH STREET NORTH, SUITE 200 FARGO, NORTH DAKOTA 58102 PH: (701) 478-6336 FAX: (701) 478-6340		FOURFRONT DESIGN INC. 517 7TH STREET RAPID CITY, SOUTH DAKOTA 57701 PH: (605) 342-9470 FAX: (605) 342-2377 WWW.FOURFRONTDESIGN.COM		Drawing Title DRONE IMAGES ORANGE Approved: Project Director CLIFFORD HALVORSON 437-21-101		Project Title REPAIR EXTERIOR FINISHES Location VA HCS FARGO, ND Date 11/10/2021 Checked KP Drawn TLB		Project Number 437-21-111 Building Number Drawing Number A-450 Dwg. 19 of 39		Office of Construction and Facilities Management Department of Veterans Affairs	
---------------------------------------	--	---	--	---	--	---	--	---	--	--	--	---	--

1. SHEET SIZE FOR PROPER SCALE IS 42" X 30".
2. SEE SHEET G-001 FOR GENERAL NOTES.
3. DIMENSIONS ARE APPROXIMATIONS. IT IS THE RESPONSIBILITY OF THE CONTRACTOR TO FIELD VERIFY THE PROJECT AND VERIFY EXISTING CONDITIONS/DIMENSIONS AND PROPOSED CONDITIONS. COORDINATE DEMOLITION BETWEEN ALL TRADES. NOTIFY CR IMMEDIATELY OF ANY CONFLICTS OR DISCREPANCIES.
4. DURING TUCKPOINTING AND SEALING AND CLEANING PROTECT ANY LOUVERS, WINDOWS, HOODS, ETC.

02-05	REMOVE EXISTING MATERIAL FROM THE PRECAST JOINT, CLEAN PRECAST, AND APPLY SEALER. INSTALL BACKER ROD AND SEALANT. COLOR TO BE CUSTOM COLOR TO MATCH PRECAST. SEE DETAIL 3/A-000
02-12	CLEAN PRECAST/LIMESTONE AND APPLY SFAI FR

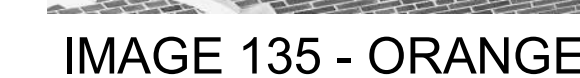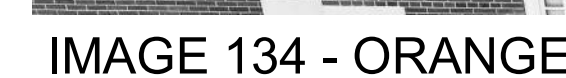

--	--	

GENERAL NOTES:

1. SHEET SIZE FOR PROPER SCALE IS 42" X 30".
2. SEE SHEET G-001 FOR GENERAL NOTES.
3. DIMENSIONS ARE APPROXIMATIONS. IT IS THE RESPONSIBILITY OF THE CONTRACTOR TO FIELD VISIT THE PROJECT AND VERIFY EXISTING CONDITIONS/DIMENSIONS AND PROPOSED CONDITIONS. COORDINATE DEMOLITION BETWEEN ALL TRADES. NOTIFY COR IMMEDIATELY OF ANY CONFLICTS OR DISCREPANCIES DURING TUCKPOINTING AND SEALING AND CLEANING. PROTECT ANY LOUVERS, WINDOWS, HOODS, ETC.
- 4.

KEYNOTES:

- 02-05 REMOVE EXISTING MATERIAL FROM THE PRECAST JOINT, CLEAN PRECAST, AND APPLY SEALER. INSTALL BACKER ROD AND SEALANT. COLOR TO BE CUSTOM COLOR TO MATCH PRECAST. SEE DETAIL 3/A-000
- 02-12 CLEAN PRECAST/LIMESTONE AND APPLY SEALER
- 02-21 REMOVE EXISTING MATERIAL FROM THE PRECAST JOINT, CLEAN PRECAST, AND APPLY SEALER. INSTALL BACKER ROD AND SEALANT. COLOR TO BE CUSTOM COLOR TO MATCH PRECAST. SEE DETAIL 7/A-000.



IMAGE 139 - ORANGE



IMAGE 140 - ORANGE



IMAGE 141 - ORANGE



IMAGE 142 - ORANGE



IMAGE 143 - ORANGE



IMAGE 144 - ORANGE

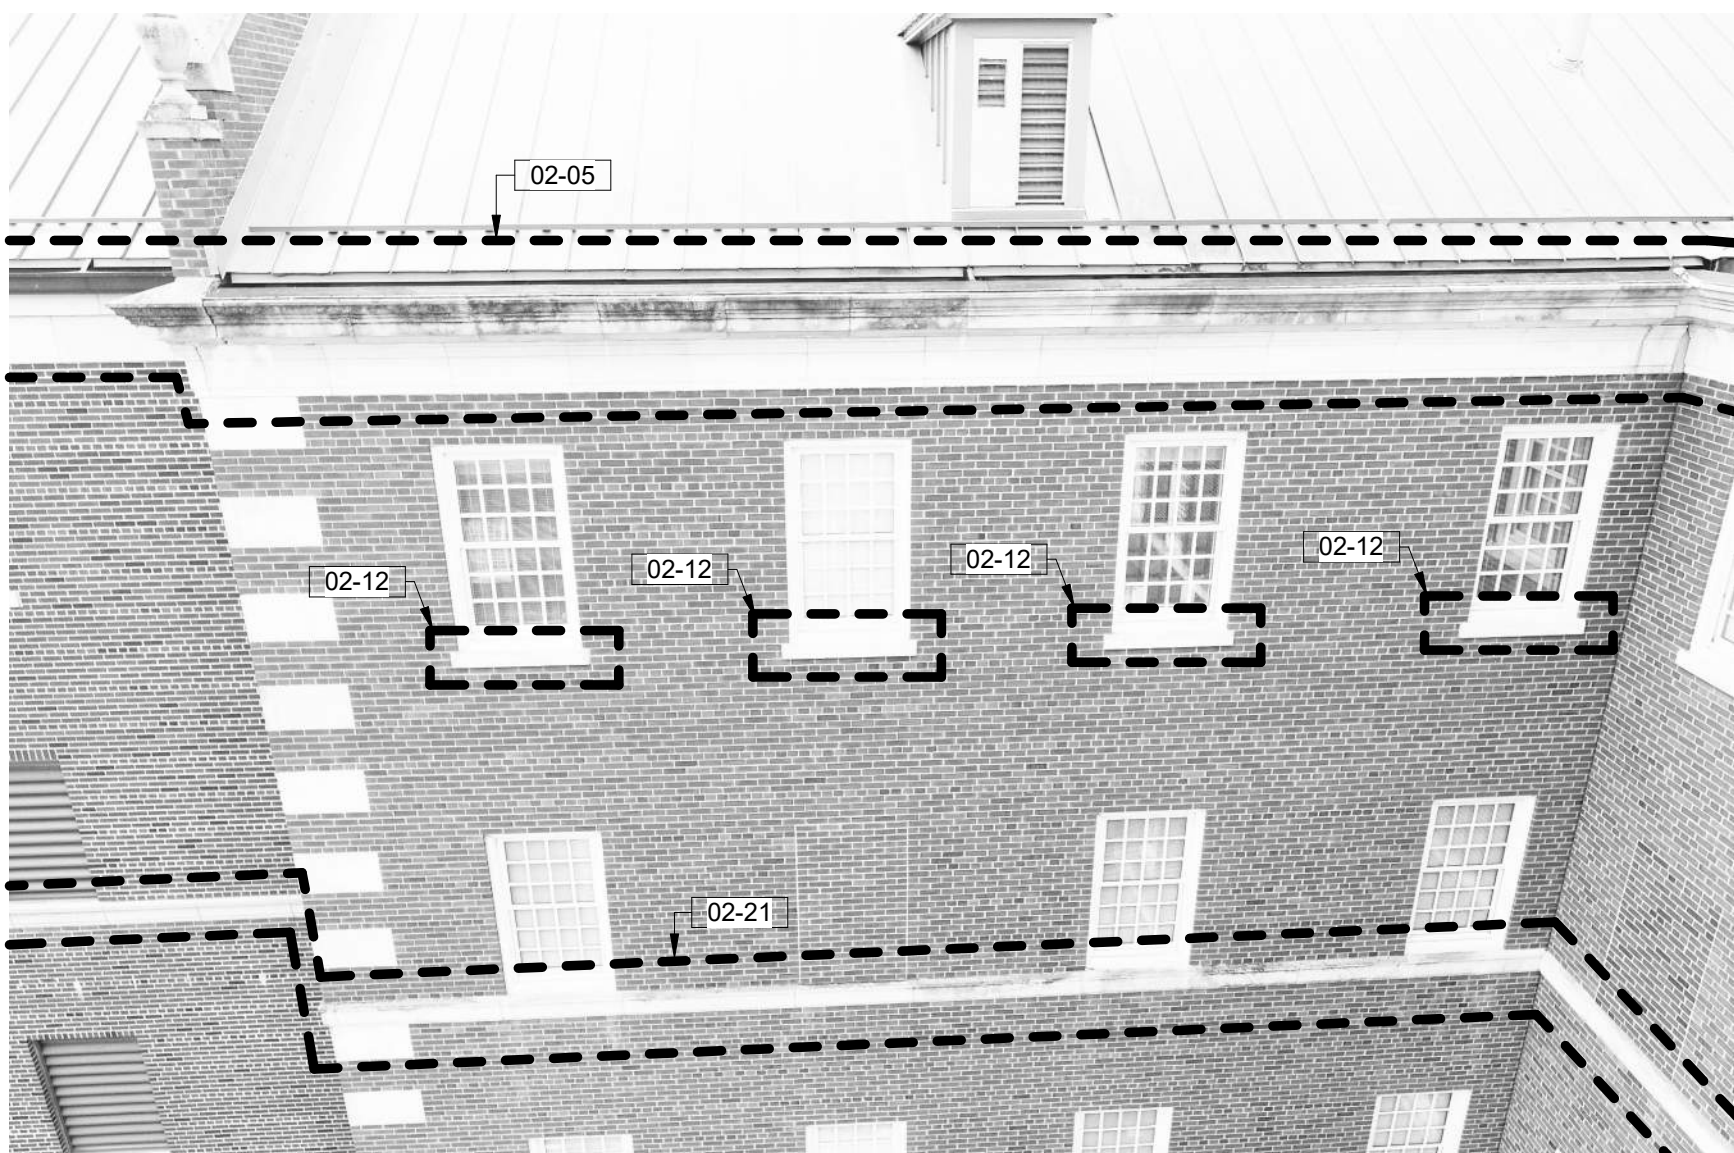


IMAGE 145 - ORANGE

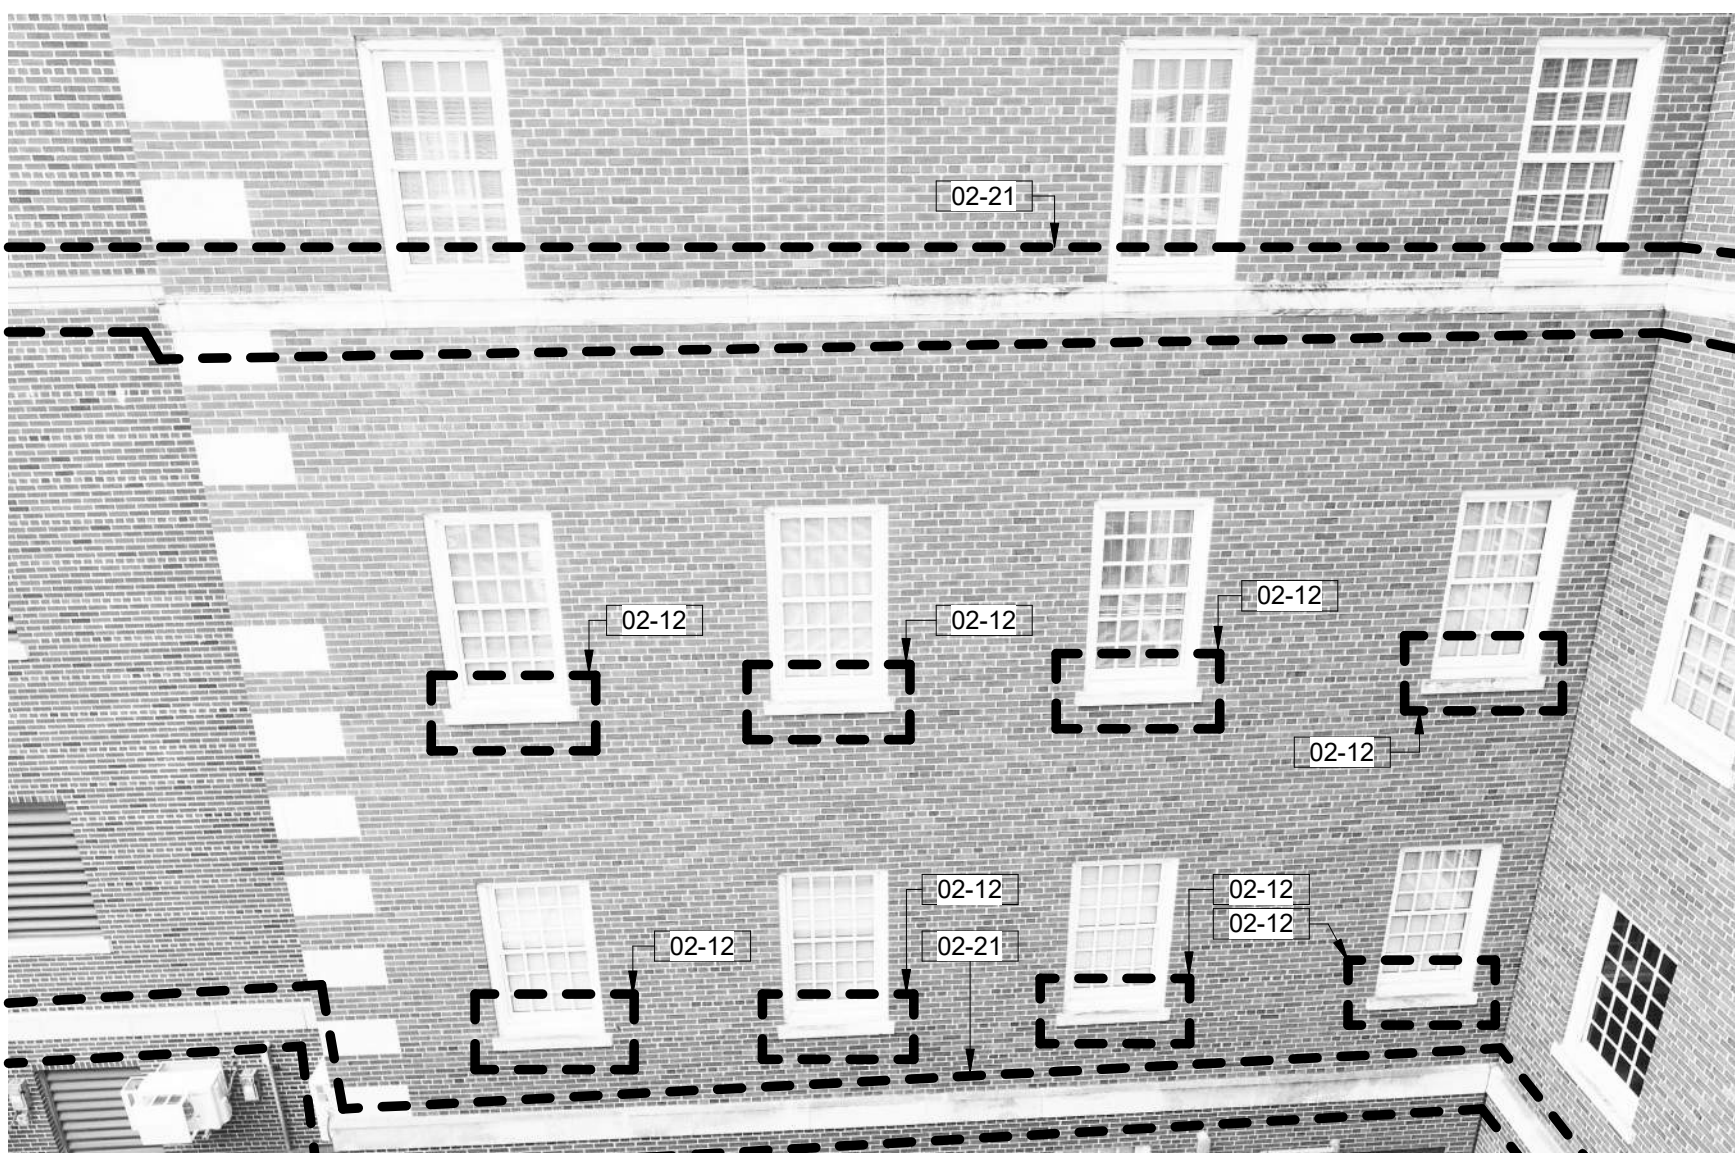
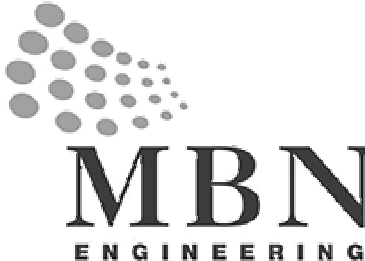


IMAGE 146 - ORANGE





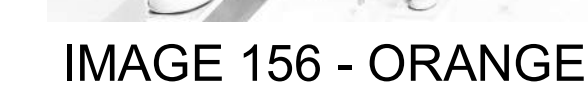



IMAGE 147 - ORANGE




CONSTRUCTION DOCUMENTS

11/9/2021 12:14:28 PM one eighth inch = one foot one quarter inch = one foot three eighths inch = one foot one half inch = one foot three quarters inch = one foot one foot one inch = one foot one and one half inches = one foot one and three quarters inches = one foot two feet = one foot three feet = one foot four feet = one foot five feet = one foot six feet = one foot seven feet = one foot eight feet = one foot nine feet = one foot ten feet = one foot eleven feet = one foot twelve feet = one foot thirteen feet = one foot fourteen feet = one foot fifteen feet = one foot sixteen feet = one foot seventeen feet = one foot eighteen feet = one foot twenty feet = one foot twenty one feet = one foot twenty two feet = one foot twenty three feet = one foot twenty four feet = one foot twenty five feet = one foot twenty six feet = one foot twenty seven feet = one foot twenty eight feet = one foot twenty nine feet = one foot thirty feet = one foot thirty one feet = one foot thirty two feet = one foot thirty three feet = one foot thirty four feet = one foot thirty five feet = one foot thirty six feet = one foot thirty seven feet = one foot thirty eight feet = one foot thirty nine feet = one foot forty feet = one foot forty one feet = one foot forty two feet = one foot forty three feet = one foot forty four feet = one foot forty five feet = one foot forty six feet = one foot forty seven feet = one foot forty eight feet = one foot forty nine feet = one foot fifty feet = one foot fifty one feet = one foot fifty two feet = one foot fifty three feet eighty three feet = one foot eighty four feet = one foot eighty five feet = one foot eighty six feet = one foot eighty seven feet = one foot eighty eight feet = one foot eighty nine feet = one foot ninety feet = one foot ninety one feet = one foot ninety two feet = one foot ninety three feet = one foot ninety four feet = one foot ninety five feet = one foot ninety six feet = one foot ninety seven feet = one foot ninety eight feet = one foot one hundred feet = one foot		CONSULTANTS:  MBN ENGINEERING 503 7TH STREET NORTH, SUITE 200 FARGO, NORTH DAKOTA 58102 PH: (701) 478-6336 FAX: (701) 478-6340				ARCHITECT/ENGINEERS:  FOURFRONT DESIGN, INC. 517 7TH STREET RAPID CITY, SOUTH DAKOTA 57701 PH: (605) 342-9470 FAX: (605) 342-2377 WWW.FOURFRONTDESIGN.COM		Drawing Title DRONE IMAGES ORANGE Approved: Project Director CLIFFORD HALVORSON 437-21-101		Project Title REPAIR EXTERIOR FINISHES Location VA HCS FARGO, ND Date 11/10/2021 Checked KP Drawn TLB		Project Number 437-21-111 Building Number Drawing Number A-452 Dwg. 21 of 39		Office of Construction and Facilities Management 	
---	--	---	--	--	--	--	--	---	--	---	--	--	--	--	--

02-05	REMOVE EXISTING MATERIAL FROM THE PRECAST JOINT. CLEAN PRECAST, AND APPLY SEALER. INSTALL BACKER ROD AND SEALANT. COLOR TO BE CUSTOM COLOR TO MATCH PRECAST. SEE DETAIL 3/A-000
02-12	CLEAN PRECAST/LIMESTONE AND APPLY SEALER.
02-21	REMOVE EXISTING MATERIAL FROM THE PRECAST JOINT. CLEAN PRECAST, AND APPLY SEALER. INSTALL BACKER ROD AND SEALANT. COLOR TO BE CUSTOM COLOR TO MATCH PRECAST. SEE DETAIL 7/A-000.

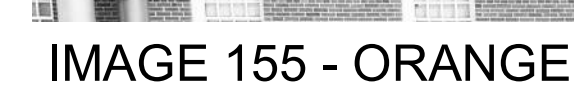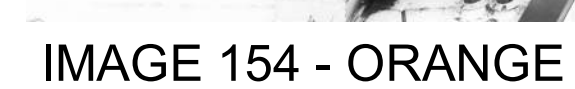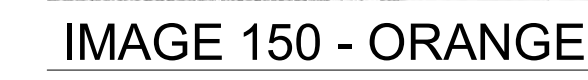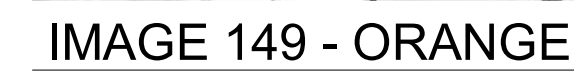

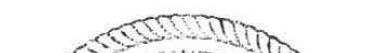		CONSULTANTS:		 MBN ENGINEERING 503 7TH STREET NORTH, SUITE 200 FARGO, NORTH DAKOTA 58102 PH: (701) 478-6336 FAX: (701) 478-6340				ARCHITECT/ENGINEERS:  FOURFRONT DESIGN, INC. 517 7TH STREET RAPID CITY, SOUTH DAKOTA 57701 PH: (605) 342-9470 FAX: (605) 342-2377 WWW.FOURFRONTDESIGN.COM		Drawing Title DRONE IMAGES ORANGE Approved: Project Director CLIFFORD HALVORSON		Project Title REPAIR EXTERIOR FINISHES Building Number 437-21-111		Drawing Number A-453 Dwg. 22 of 39		Office of Construction and Facilities Management  Department of Veterans Affairs	
Revisions:		Date				437-21-101											

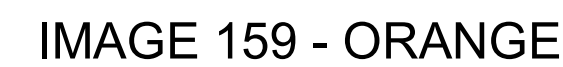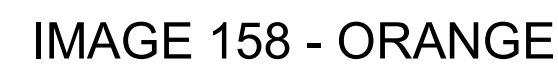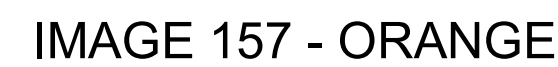

1. SHEET SIZE FOR PROPER SCALE IS 42" X 30".
2. SEE SHEET G-001 FOR GENERAL NOTES.
3. DIMENSIONS ARE APPROXIMATIONS. IT IS THE RESPONSIBILITY OF THE CONTRACTOR TO FIELD VISIT THE PROJECT AND VERIFY EXISTING CONDITIONS/DIMENSIONS AND PROPOSED CONDITIONS. COORDINATE DEMOLITION BETWEEN ALL TRADES. NOTIFY COR IMMEDIATELY OF ANY CONFLICTS OR DISCREPANCIES.
4. DURING TUCKPOINTING AND SEALING AND CLEANING PROTECT ANY LOUVERS, WINDOWS, HOODS, ETC.

02-12	CLEAN PRECAST/LIMESTONE AND APPLY SEALER.
02-13	REMOVE ALL SEALANT. CLEAN AND INSTALL BACKER ROD AND SEALANT.

11/9/2021 12:44:34 PM

one eighth inch = one foot
0 1 2 

one quarter inch = one foot
0 1 2 

one and one half inches = one foot
0 1 2 

one three inches = one foot
0 1 2 

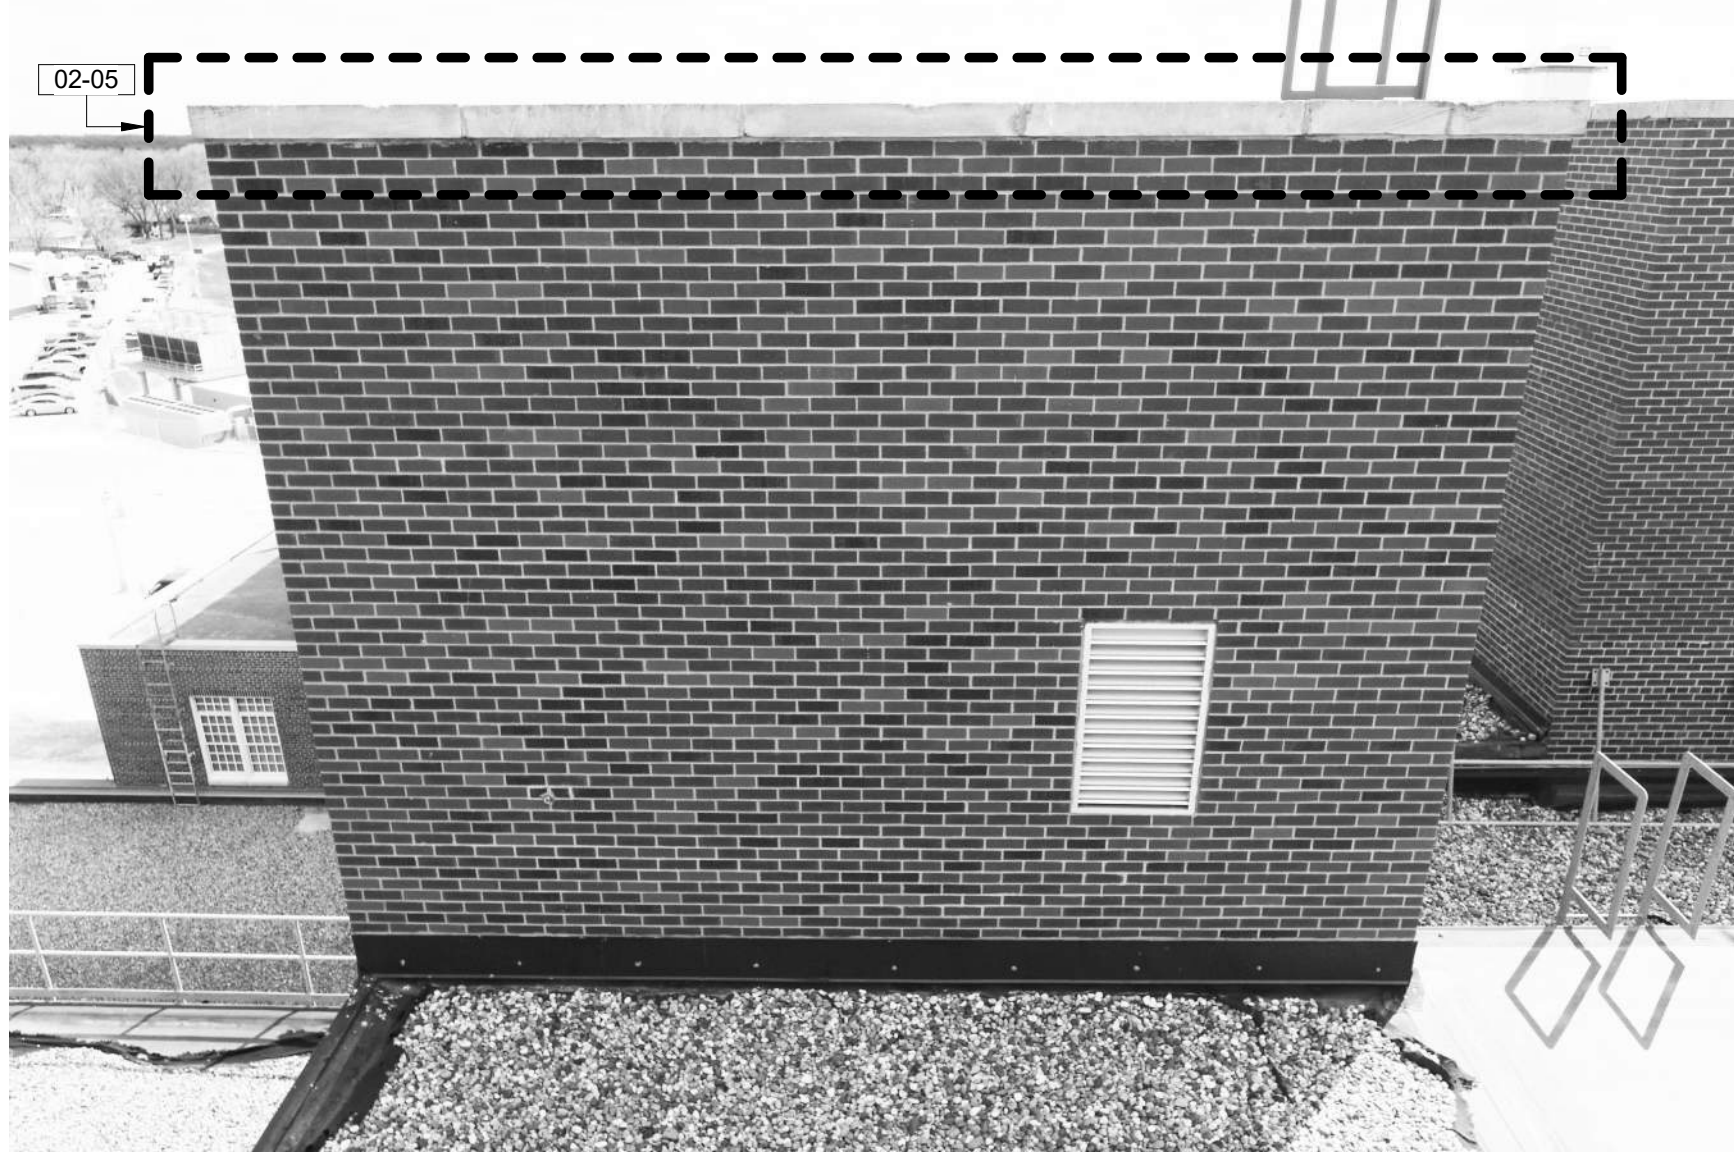


IMAGE 170 - PURPLE

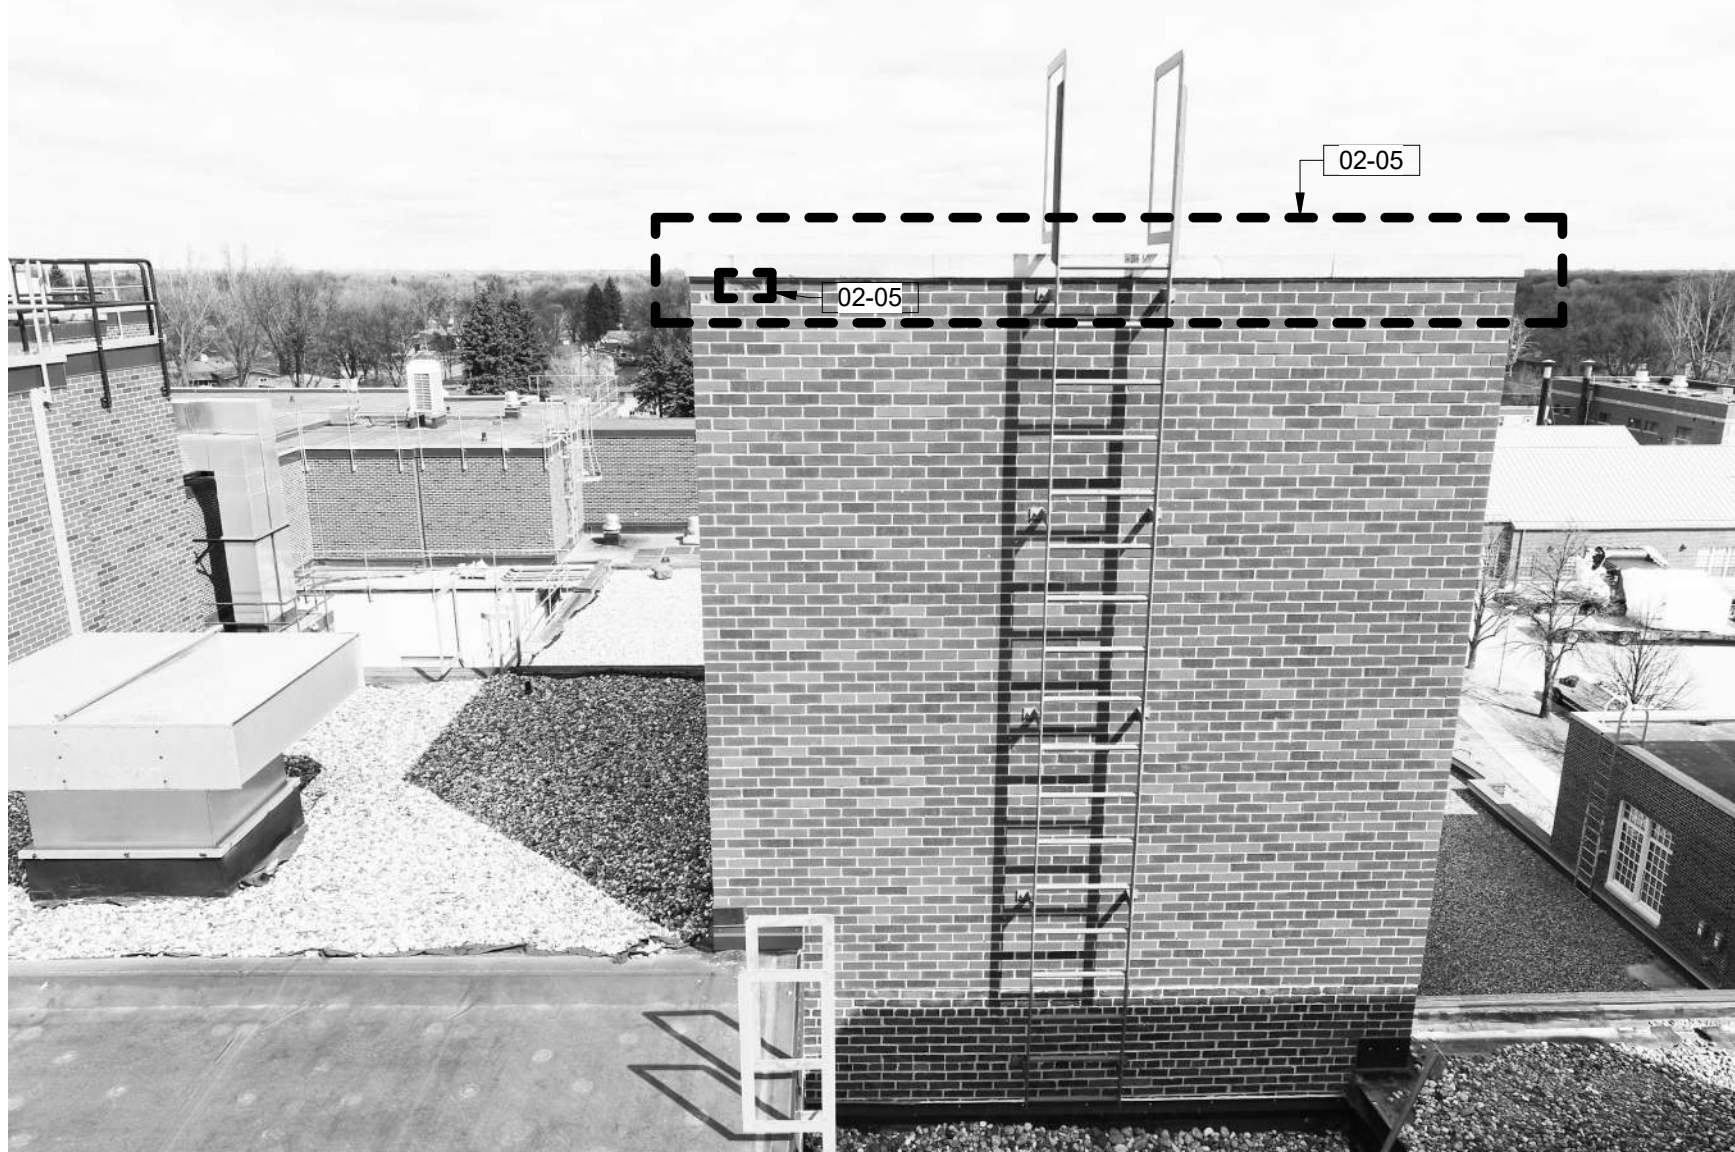


IMAGE 171 - PURPLE

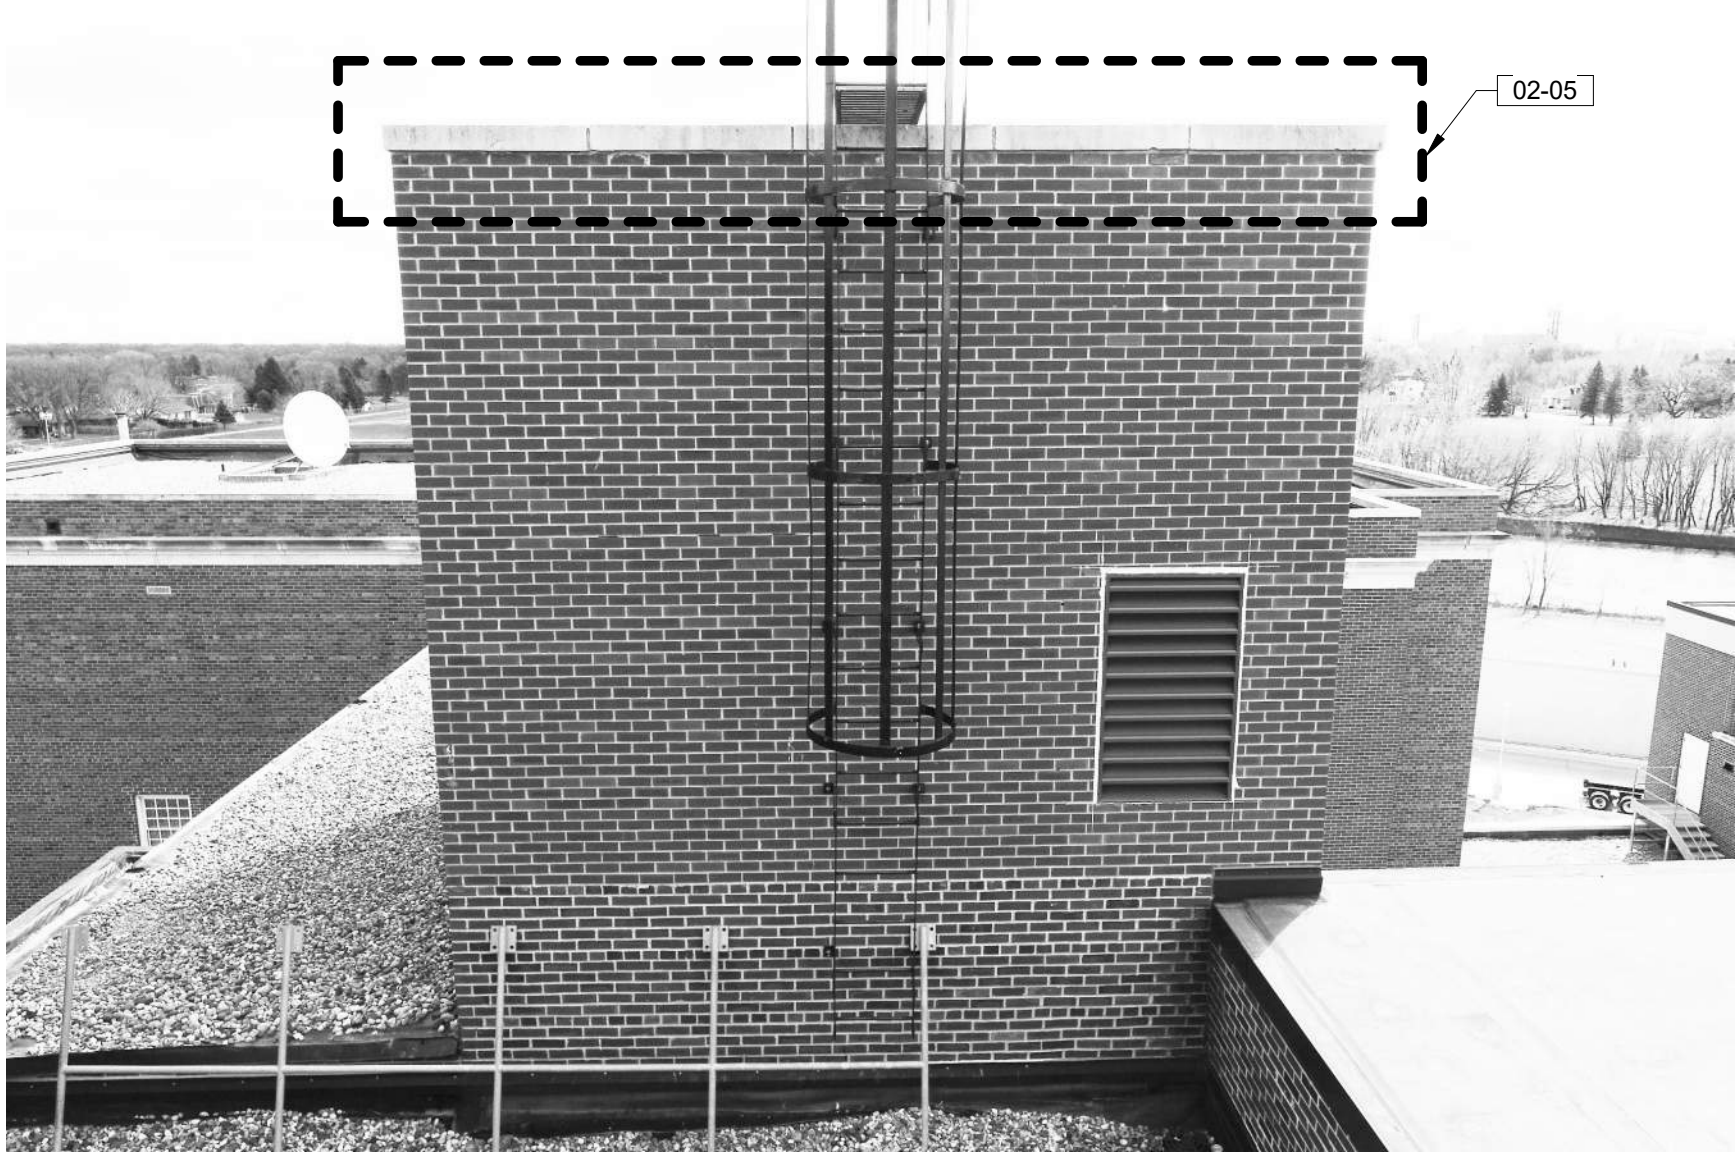


IMAGE 172 - PURPLE

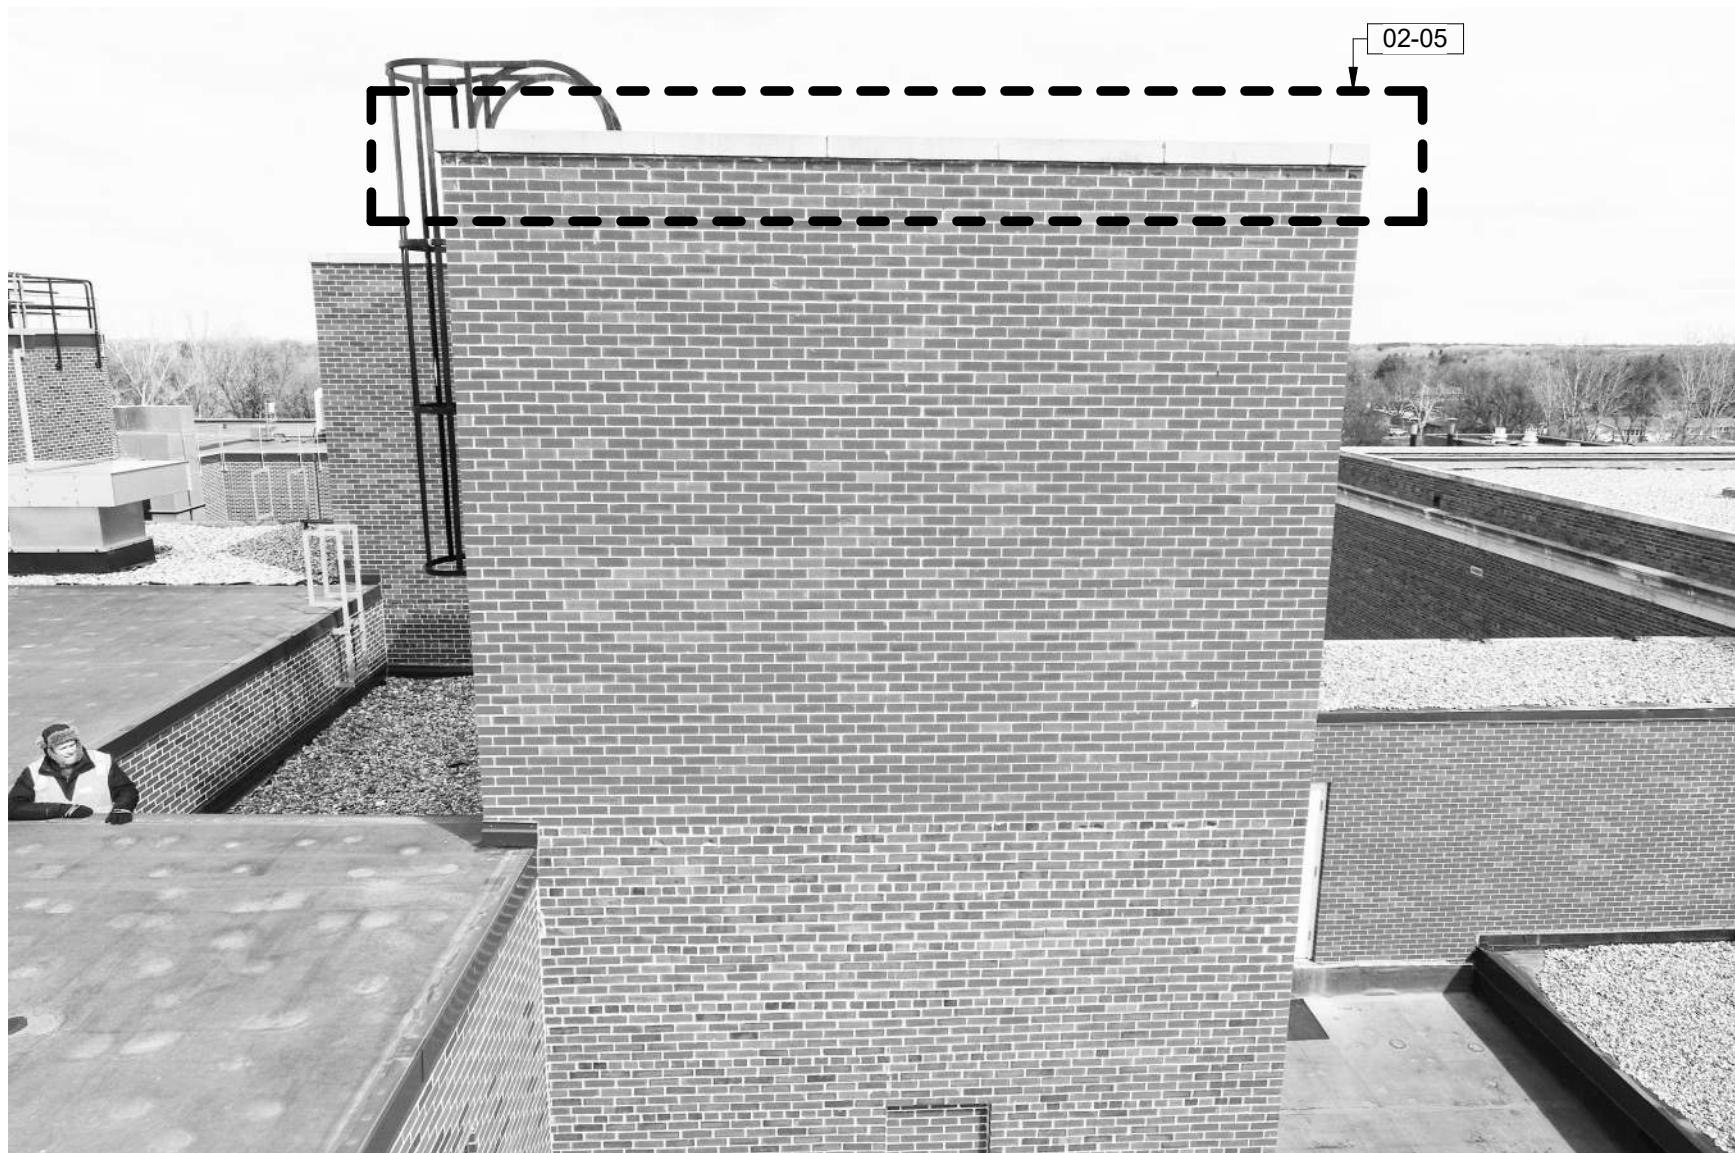


IMAGE 173 - PURPLE



IMAGE 175 - PURPLE

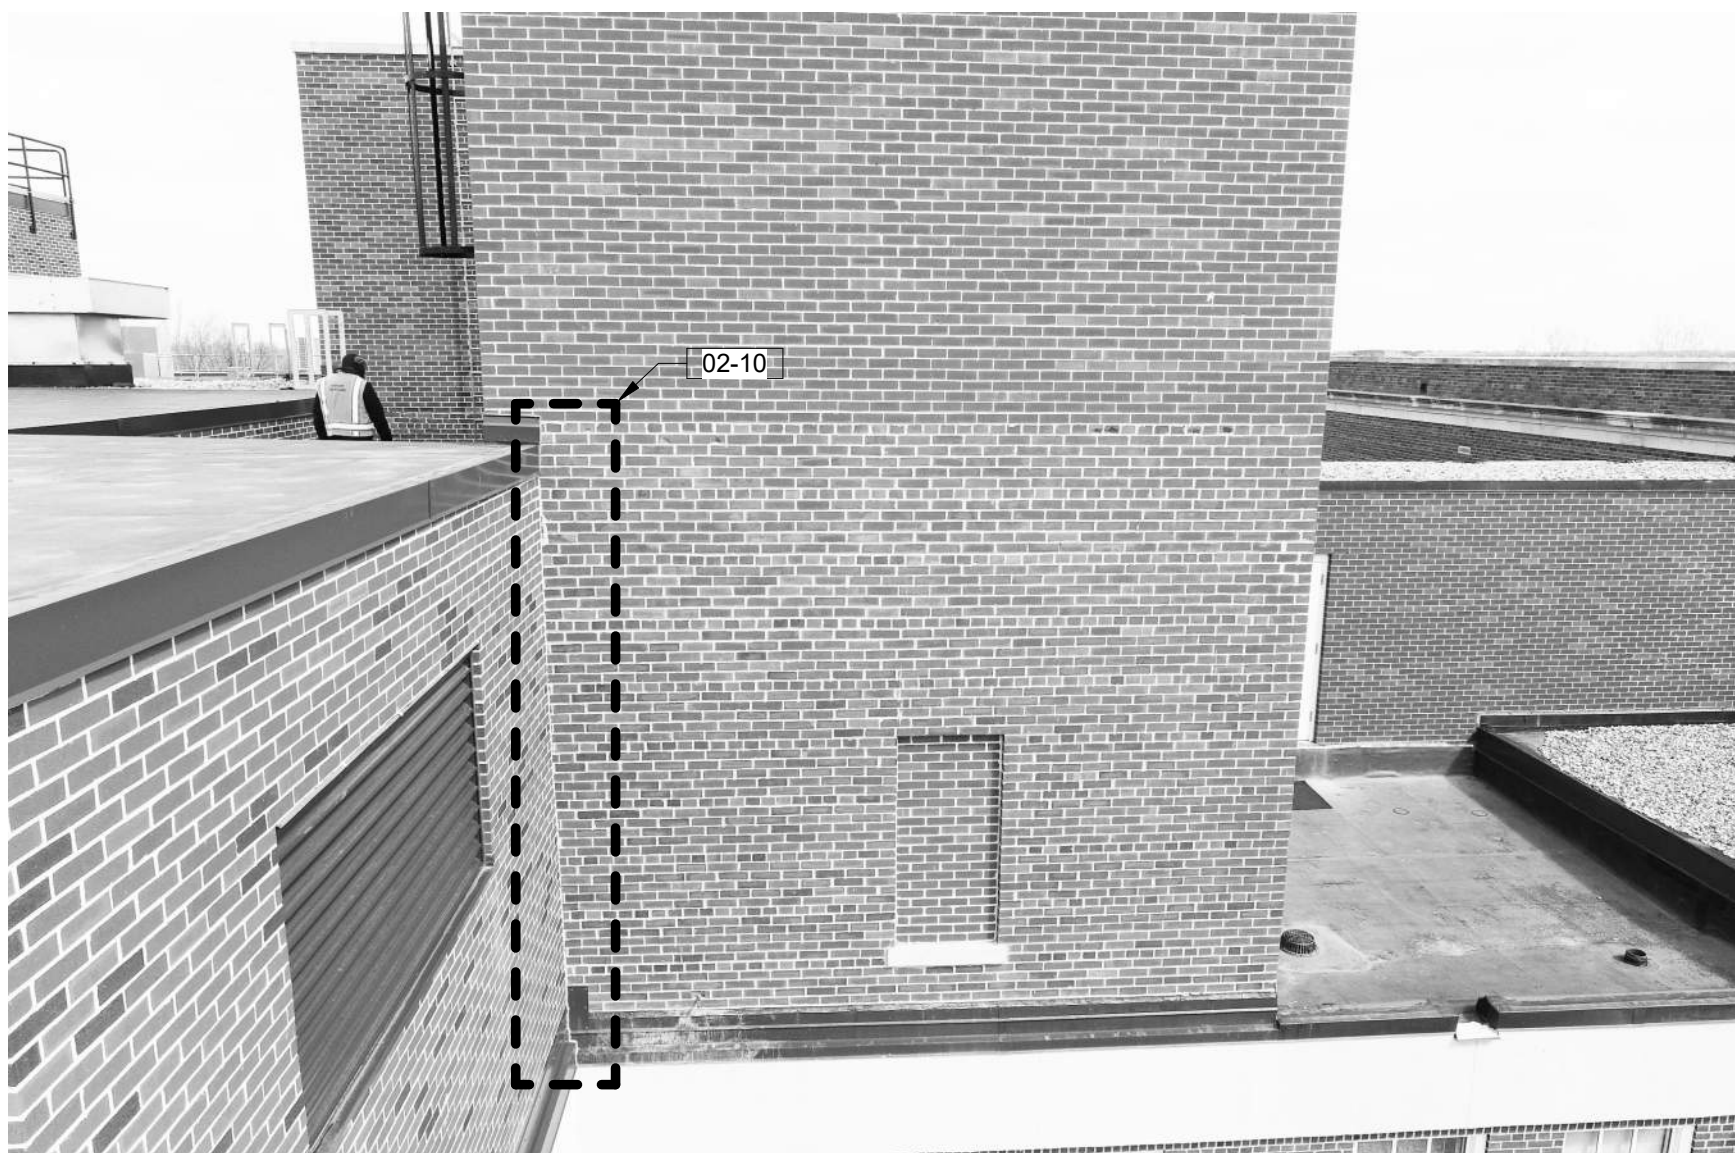


IMAGE 174 - PURPLE

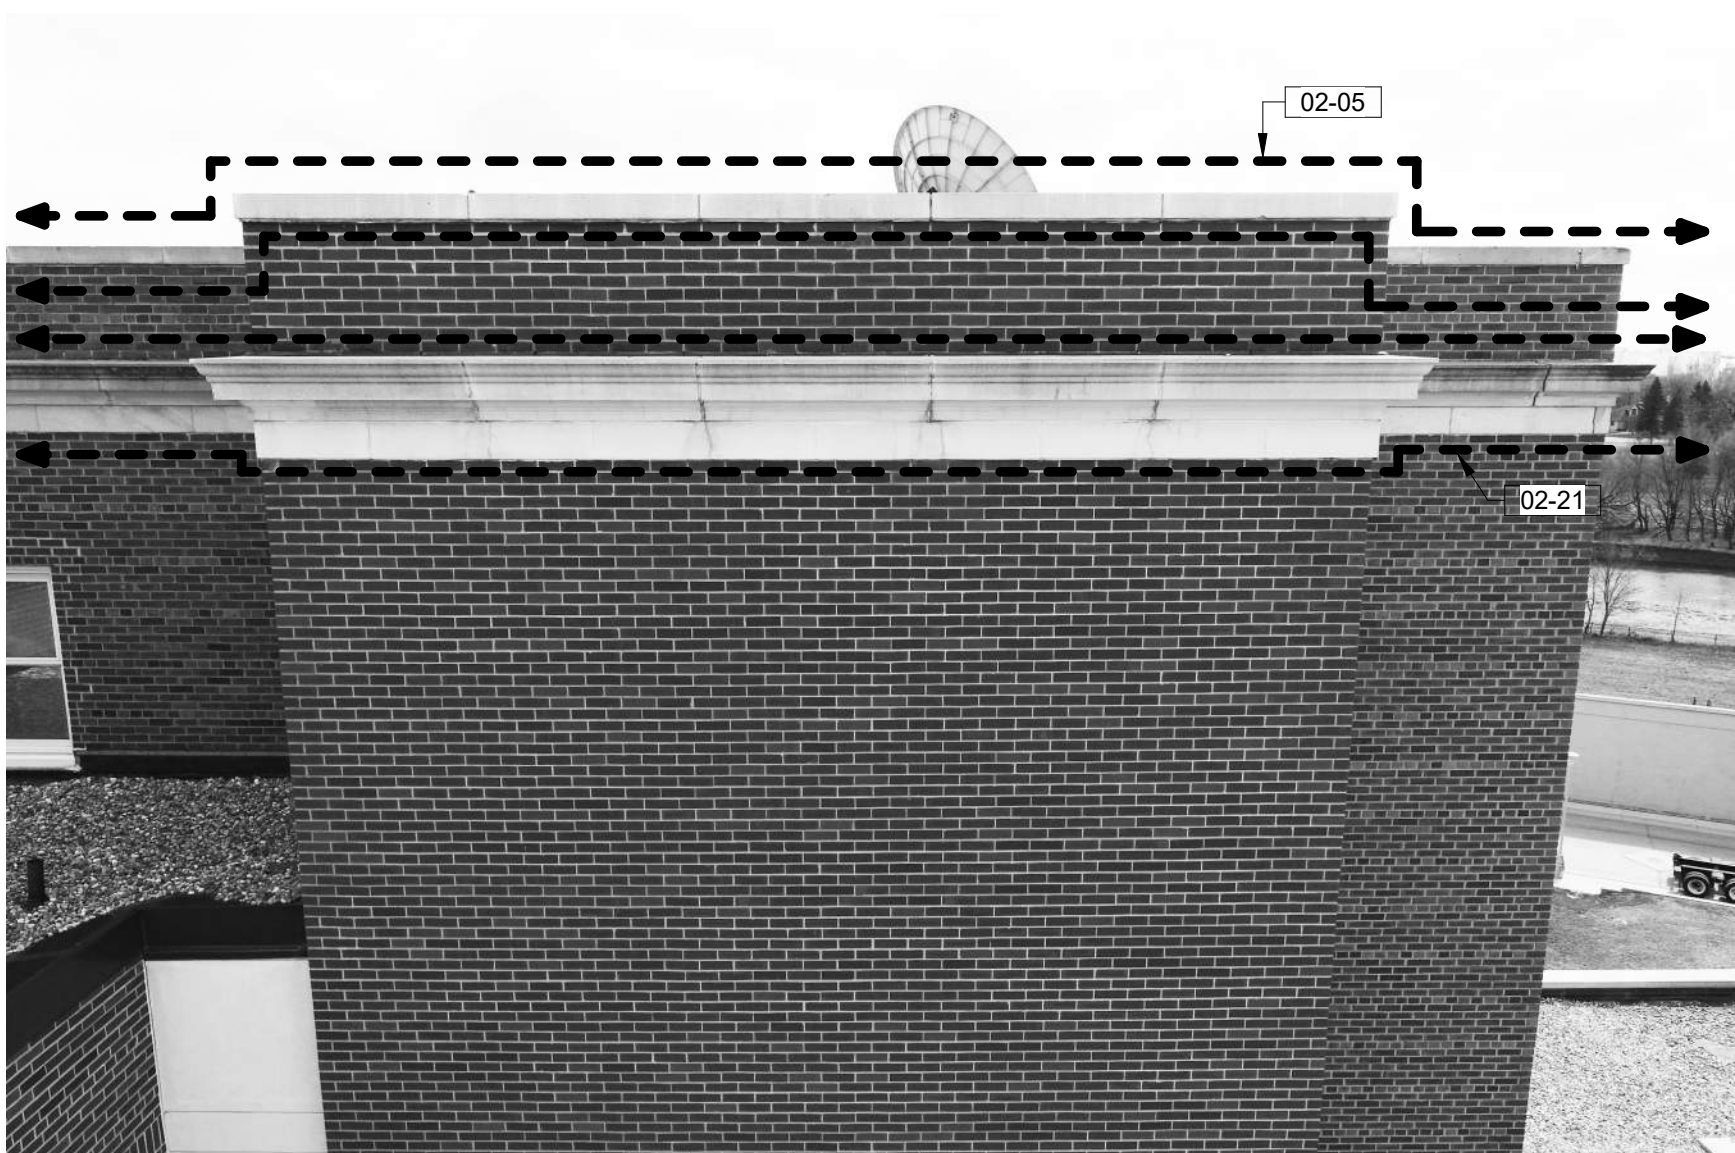


IMAGE 177 - PURPLE

GENERAL NOTES:

1. SHEET SIZE FOR PROPER SCALE IS 42" X 30".
2. SEE SHEET G-001 FOR GENERAL NOTES.
3. DIMENSIONS ARE APPROXIMATIONS. IT IS THE RESPONSIBILITY OF THE CONTRACTOR TO FIELD VISIT THE PROJECT AND VERIFY EXISTING CONDITIONS. COORDINATE DEMOLITION BETWEEN ALL TRADES. NOTIFY COR IMMEDIATELY OF ANY CONFLICTS OR DISCREPANCIES.
4. DURING TUCKPOINTING AND SEALING AND CLEANING PROTECT ANY LOUVERS, WINDOWS, HOODS, ETC.

KEYNOTES:

- 02-05 REMOVE EXISTING MATERIAL FROM THE PRECAST JOINT. CLEAN PRECAST, AND APPLY SEALER. INSTALL BACKER ROD AND SEALANT. COLOR TO BE CUSTOM COLOR TO MATCH PRECAST. SEE DETAIL 3/A-000
- 02-10 REMOVE EXISTING MATERIAL FROM THE BRICK JOINT AND INSTALL BACKER ROD AND SEALANT. COLOR TO BE CUSTOM COLOR TO MATCH BRICK
- 02-21 REMOVE EXISTING MATERIAL FROM THE PRECAST JOINT. CLEAN PRECAST, AND APPLY SEALER. INSTALL BACKER ROD AND SEALANT. COLOR TO BE CUSTOM COLOR TO MATCH PRECAST. SEE DETAIL 7/A-000.

CONSTRUCTION DOCUMENTS

Revisions: Date		CONSULTANTS: MBN ENGINEERING MBN ENGINEERING 503 7TH STREET NORTH, SUITE 200 FARGO, NORTH DAKOTA 58102 PH: (701) 478-6336 FAX: (701) 478-6340		FOURFRONT DESIGN INC. FOURFRONT DESIGN, INC. 517 7TH STREET RAPID CITY, SOUTH DAKOTA 57701 PH: (605) 342-9470 FAX: (605) 342-2377 WWW.FOURFRONTDESIGN.COM		Drawing Title DRONE IMAGES PURPLE Approved: Project Director CLIFFORD HALVORSON 437-21-101		Project Title REPAIR EXTERIOR FINISHES Location VA HCS FARGO, ND Date 11/10/2021 Checked KP Drawn TLB		Project Number 437-21-111 Building Number Drawing Number A-460 Dwg. 24 of 39		Office of Construction and Facilities Management Department of Veterans Affairs	
---------------------------------------	--	---	--	--	--	---	--	---	--	--	--	--	--