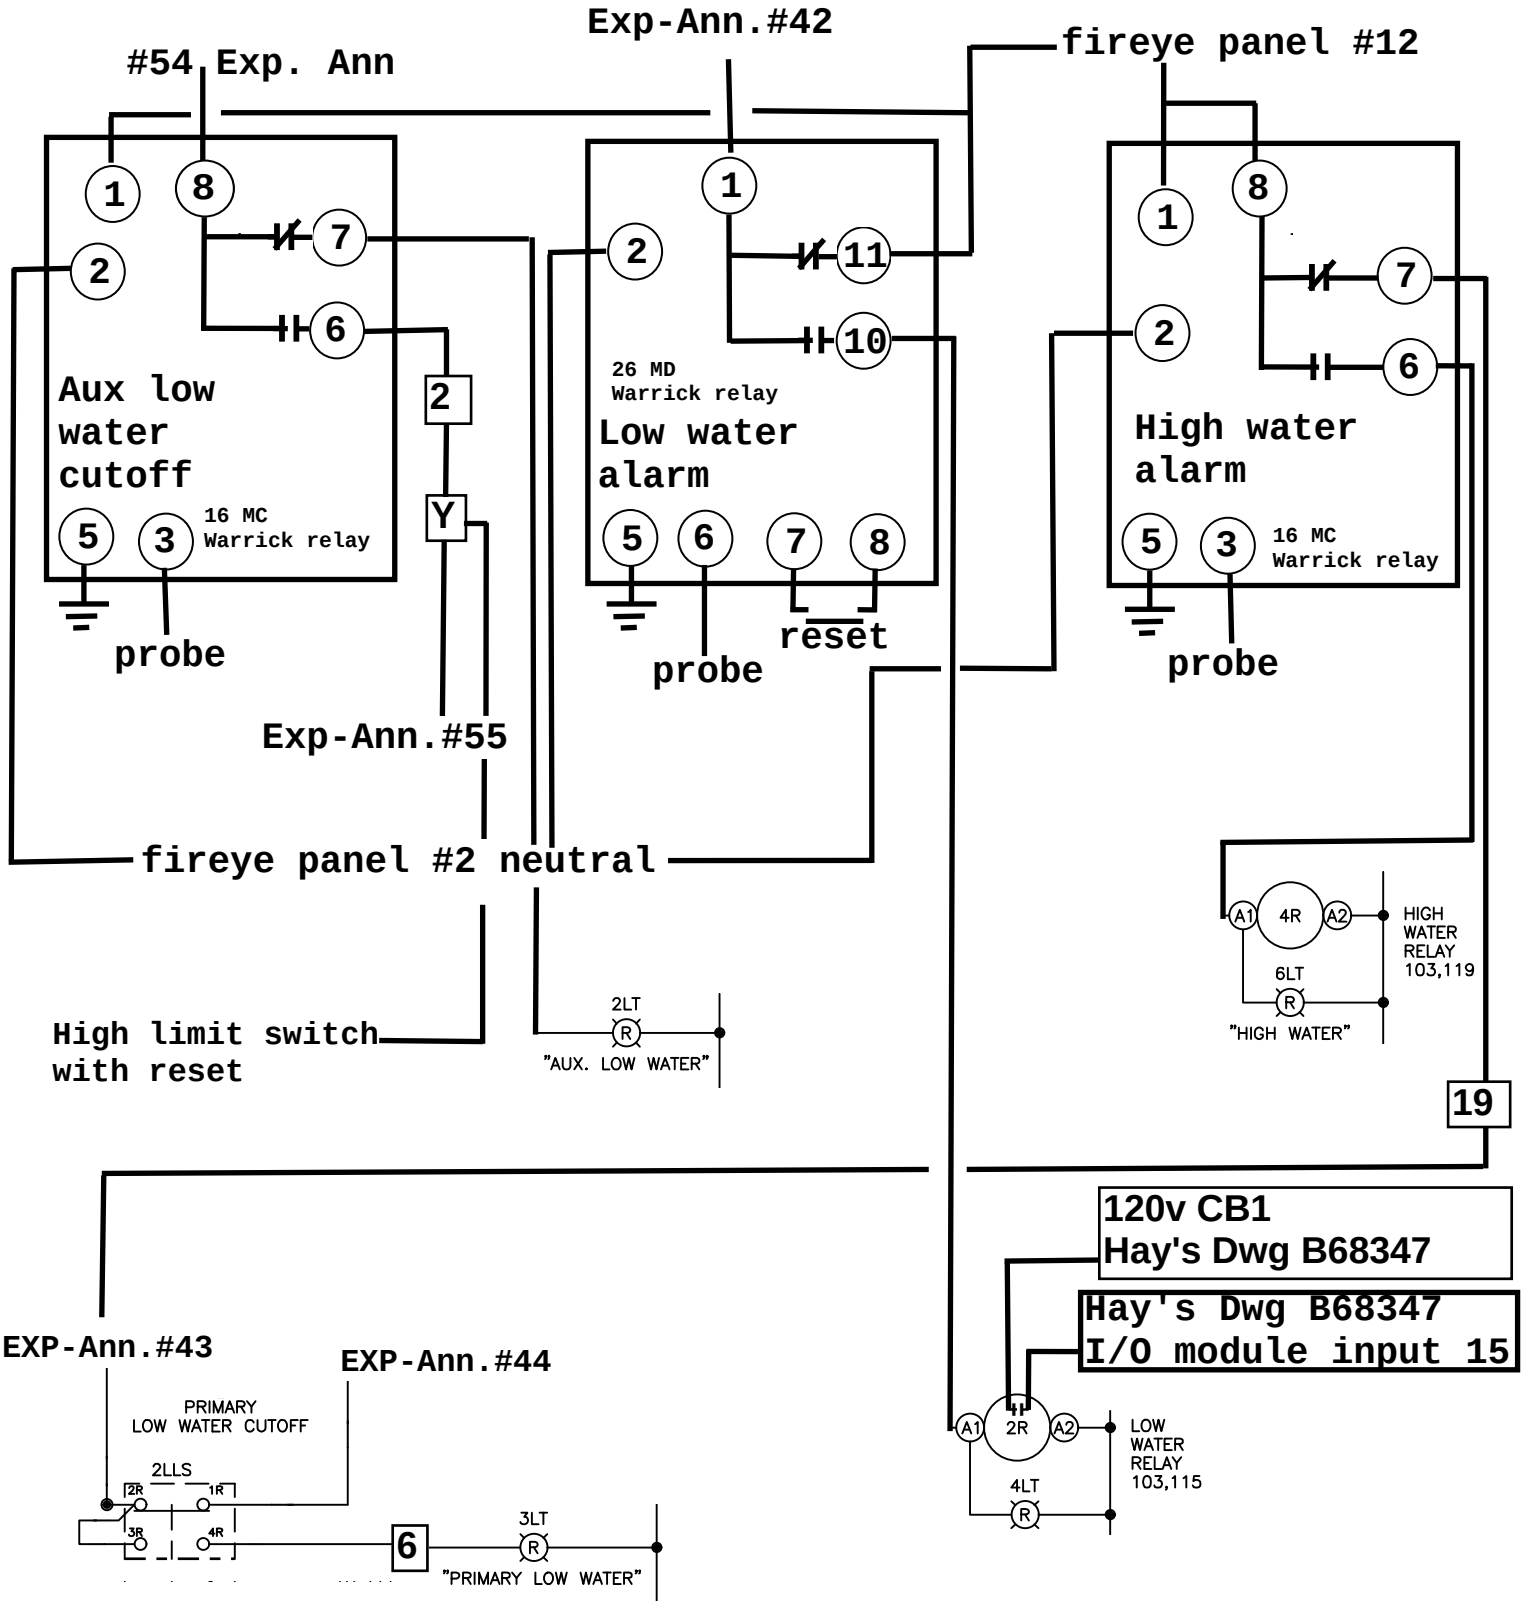


Referance fireye DWG
DWG.: C–J071639–1

**Silver panel North side Boiler 3**