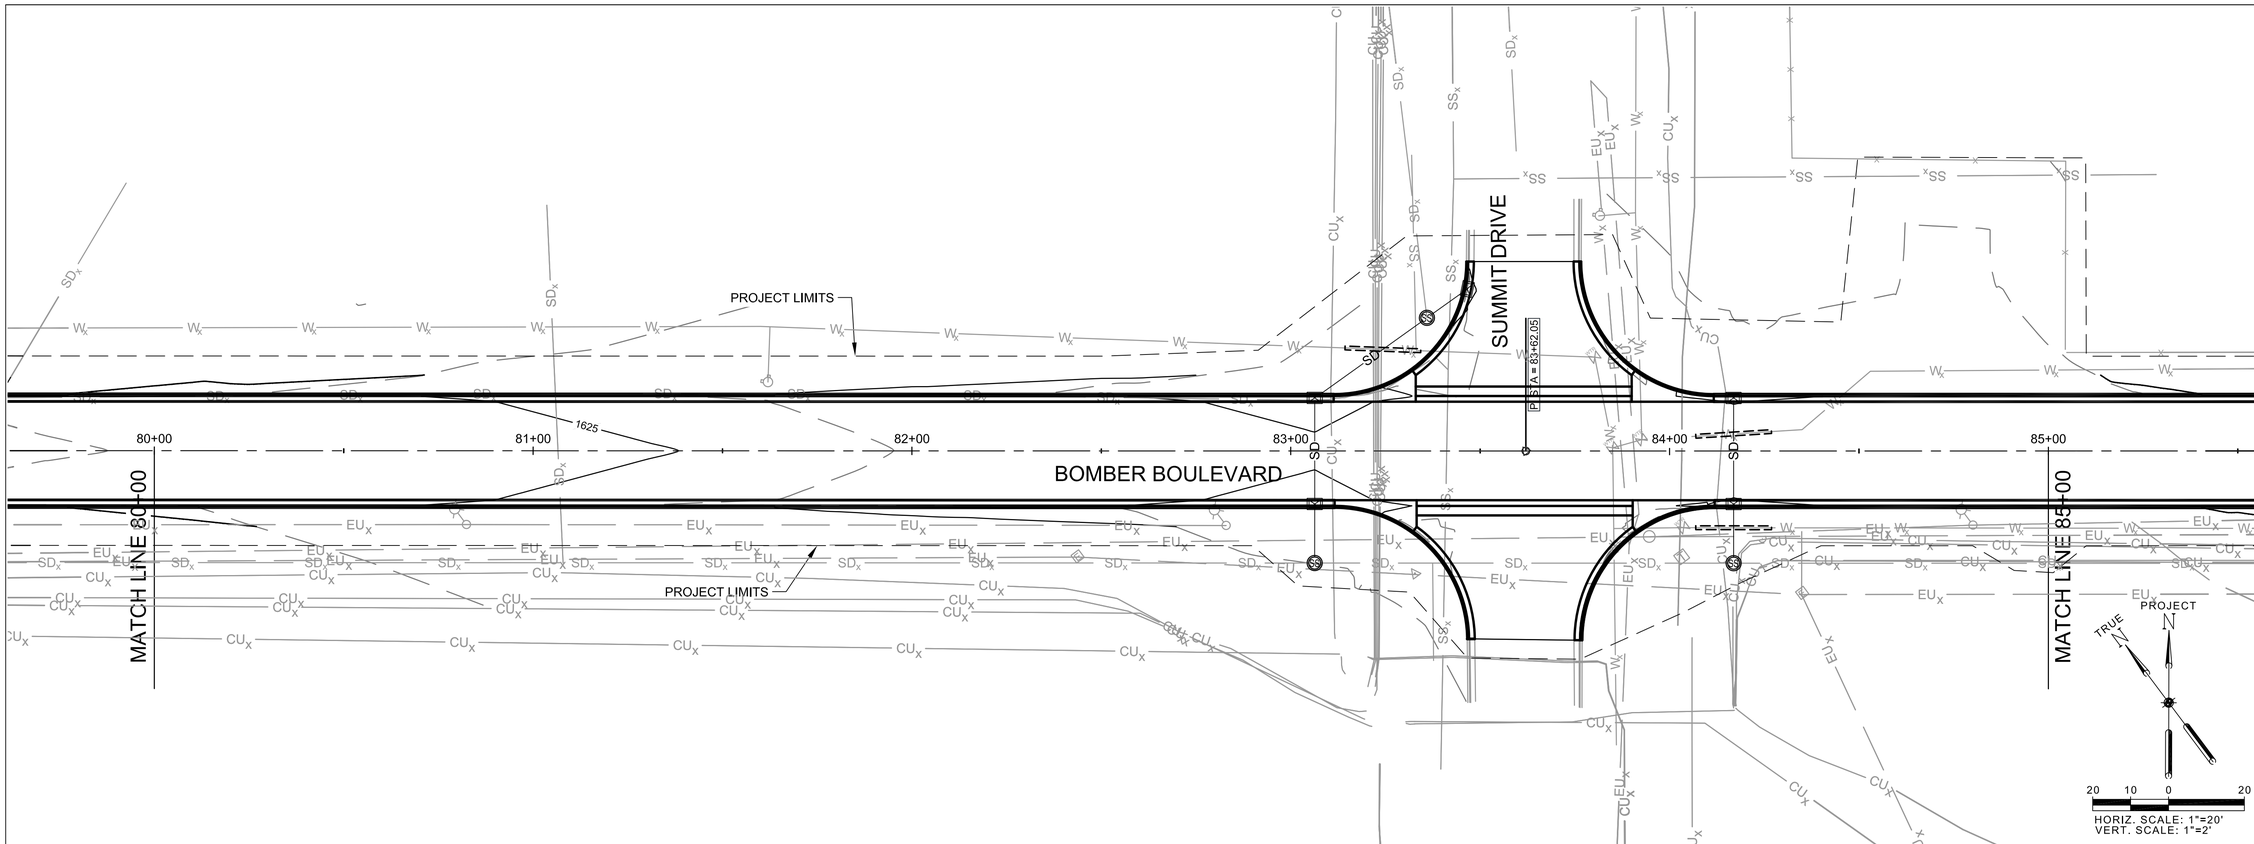

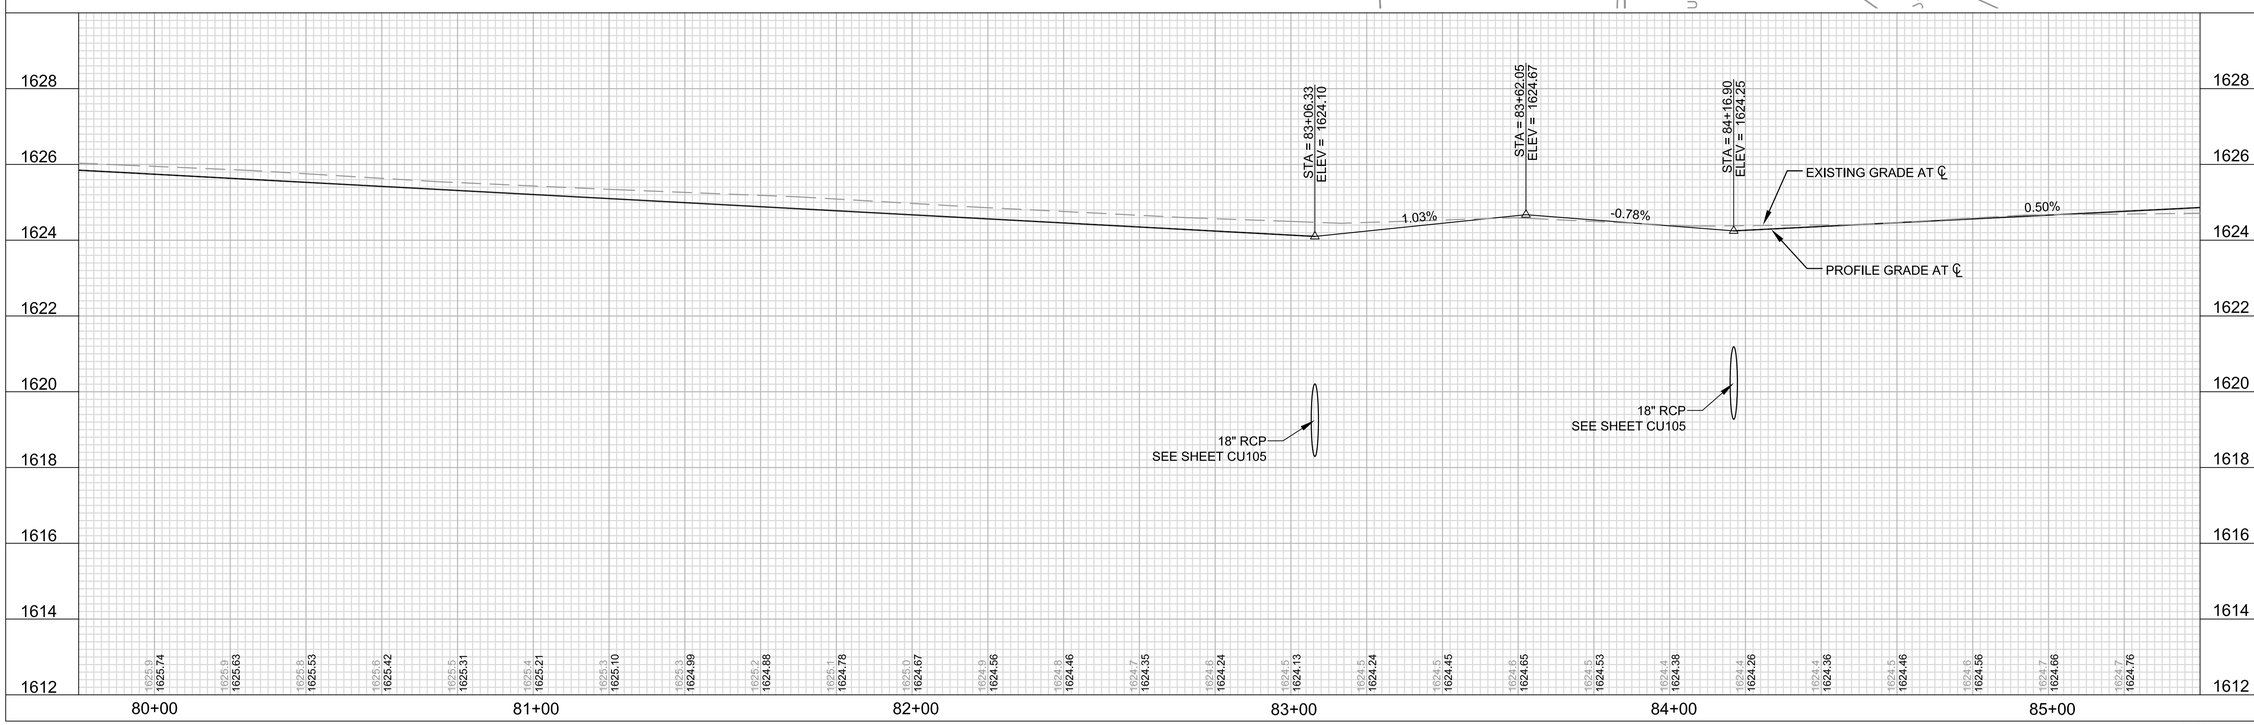

MARK	DESCRIPTION	DATE	APPR.	MARK	DESCRIPTION	DATE	APPR.

DESIGNED BY: SHANE MATT
DWN BY: KM
CKD BY: SMATT
SUBMITTED BY: FOURFRONT DESIGN INC.
PLOT SCALE: 1" = 1'
PLOT DATE: 9/25/2017
DATE: 09-18-2017
SOLICITATION NO.: W9128F-14-R-0035-0003
CONTRACT NO.: W9128F-15-D-0018
FILE NUMBER: 49051104/01
SIZE: 34X22
FILE NAME: QJVF 11-0144C-CP112 -CP122.DWG

U.S. ARMY CORPS OF ENGINEERS
OMAHA DISTRICT
OMAHA NEBRASKA

FOURFRONT DESIGN INC.
517 7th STREET
RAPID CITY, SOUTH DAKOTA
57701

REPAIR BOMBER BOULEVARD
MINOT AFB

BOMBER BOULEVARD
PLAN AND PROFILE
STA 80+00 TO 85+00

THIS DOCUMENT WAS ORIGINALLY ISSUED AND SEALED BY SHANE A. MATT, REGISTERED PROFESSIONAL ENGINEER IN SOUTH DAKOTA, LICENSE # 7899, ON 6/23/14.
THIS MEDIA SHOULD NOT BE CONSIDERED A CERTIFIED DOCUMENT.

SHEET IDENTIFICATION
CP117
SHEET 50 OF 142

C:\temp\nwo001\g6ed4bcd\20140\4\QJVF 11-0144C-CP112 -CP122.dwg 9/25/2017 9:02:17 AM

CONTRACT AWARD SET

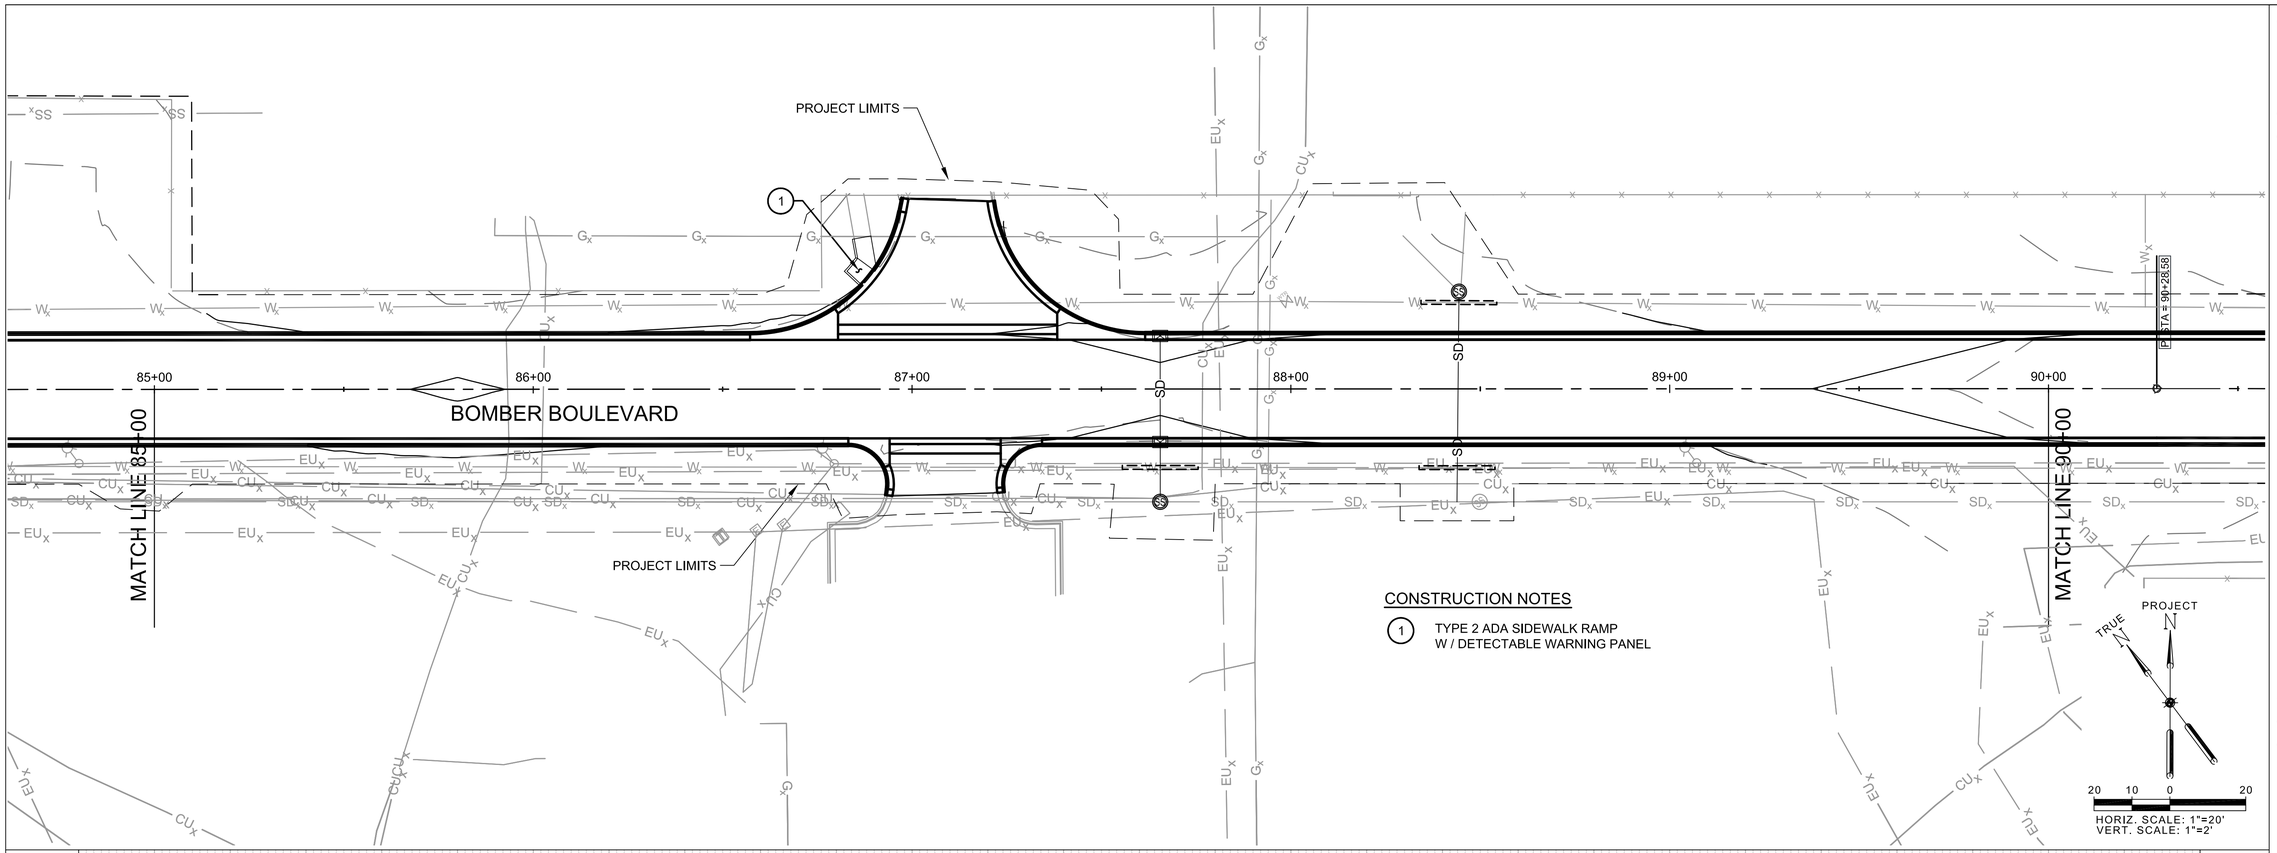

CONSTRUCTION NOTES

1 TYPE 2 ADA SIDEWALK RAMP W / DETECTABLE WARNING PANEL

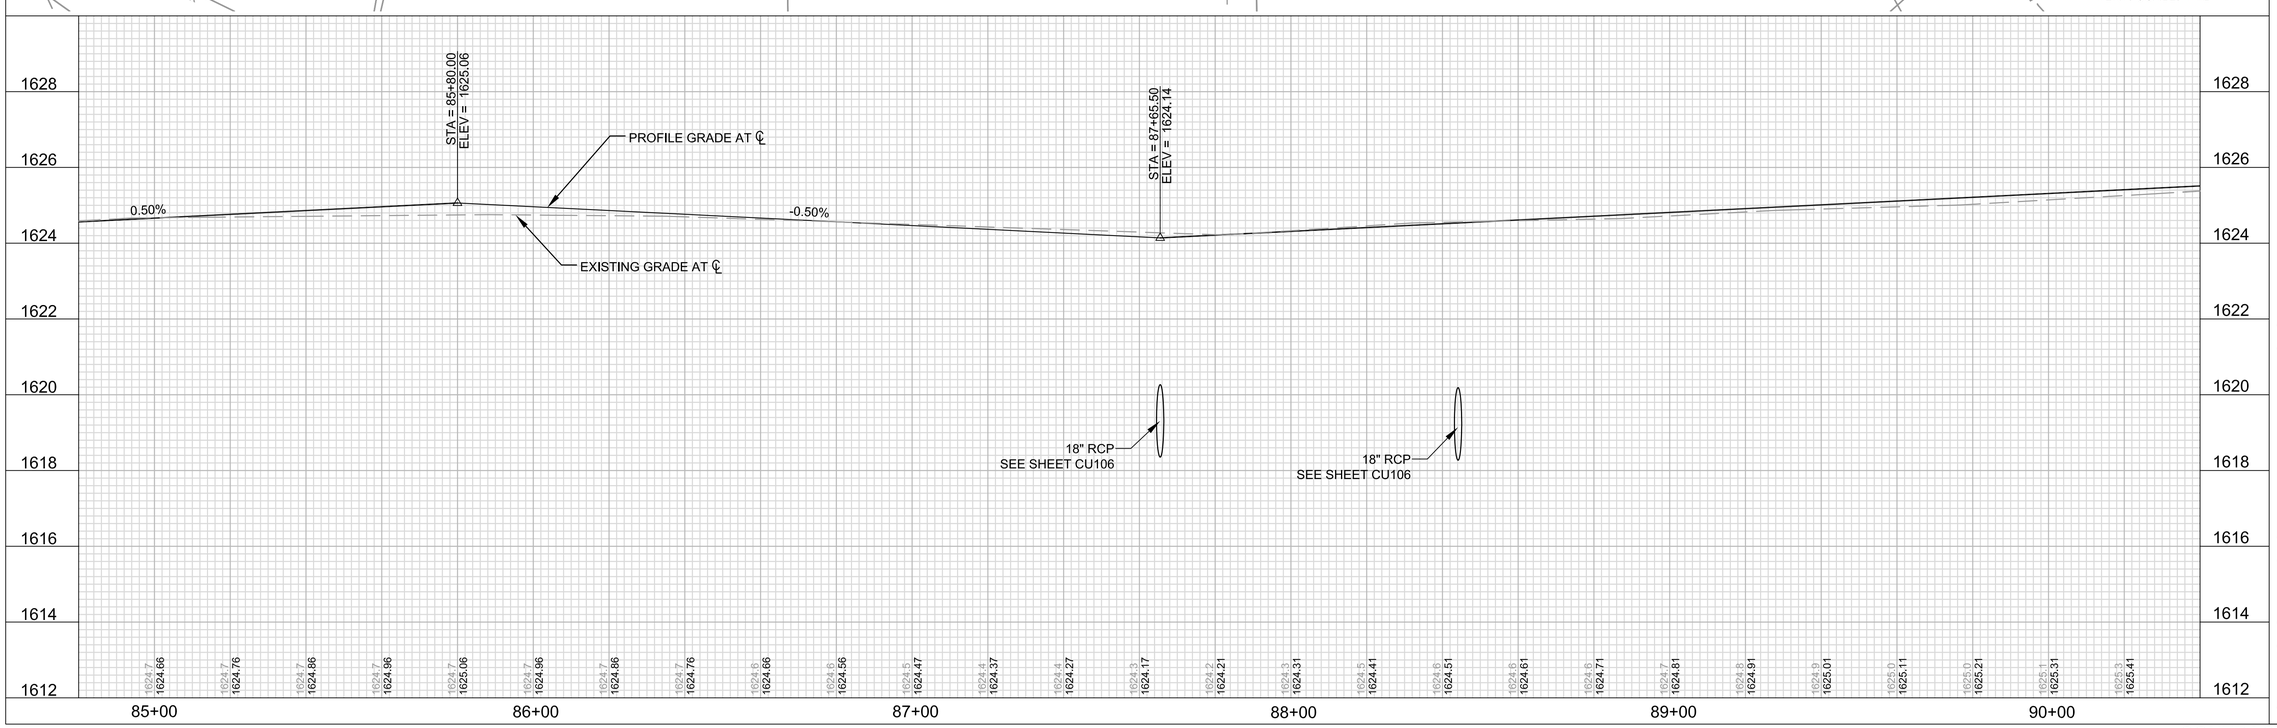

C:\temp\nwo001\g6edxlbc\d0201404\QJVF 11-0144C-CP112 -CP122.dwg 9/25/2017 9:03:02 AM

MARK	DESCRIPTION	DATE	APPR.

MARK	DESCRIPTION	DATE	APPR.

DESIGNED BY: SHANE MATT
DWN BY: KM
CKD BY: SMATT
SUBMITTED BY: FOURFRONT DESIGN INC.
PLOT SCALE: 1" = 1'
PLOT DATE: 9/25/17
SIZE: 34X22
FILE NAME: QJVF 11-0144C-CP112 -CP122.DWG
DATE: 09-18-2017
SOLICITATION NO.: W9128F-14-R-0036-0003
CONTRACT NO.: W9128F-15-D-0018
FILE NUMBER: AF851-10-01

U.S. ARMY CORPS OF ENGINEERS
OMAHA DISTRICT
OMAHA NEBRASKA

FOURFRONT DESIGN INC.
517 7th STREET
RAPID CITY, SOUTH DAKOTA
57701

REPAIR BOMBER BOULEVARD
MINOT AFB

BOMBER BOULEVARD
PLAN AND PROFILE
STA 85+00 TO 90+00

THIS DOCUMENT WAS ORIGINALLY ISSUED AND SEALED BY SHANE A. MATT, REGISTERED PROFESSIONAL ENGINEER IN SOUTH DAKOTA, LICENSE # 7899, ON 6/23/14. THIS MEDIA SHOULD NOT BE CONSIDERED A CERTIFIED DOCUMENT.

SHEET IDENTIFICATION
CP118
SHEET 51 OF 142

CONTRACT AWARD SET