GENERAL INTERIOR ELEVATION NOTES

A. REFER TO SHEET AE801 WALL PROTECTION DETAILS.

B. REFER TO SHEET AI101 FOR INTERIOR FINISH SCHEDULE AND LEGEND.

C. REFER TO SHEET GI002 FOR TYPICAL EQUIPMENT MOUNTING HEIGHTS.

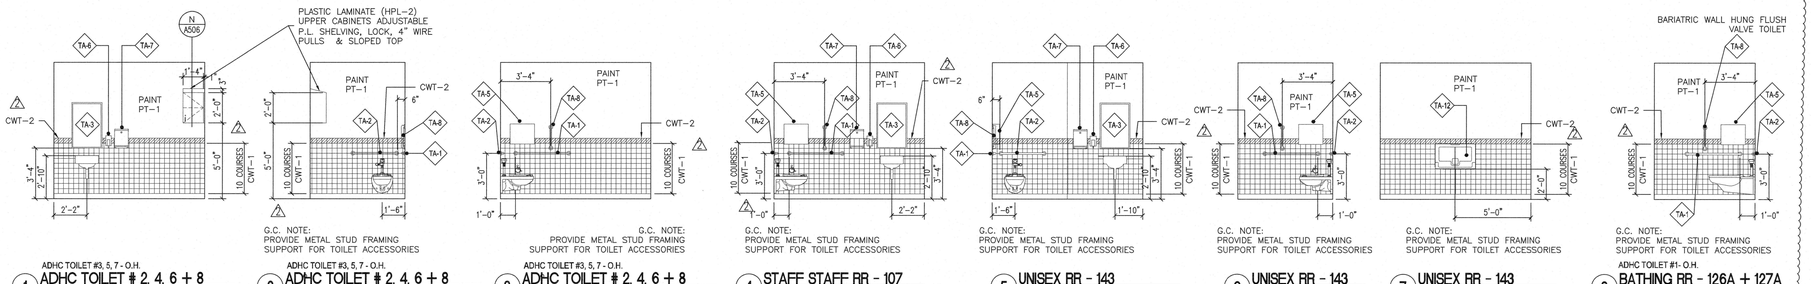

1 ADHC TOILET #3, 5, 7 - O.H. ADHC TOILET # 2, 4, 6 + 8 — 1/4" = 1'-0"

2 ADHC TOILET #3, 5, 7 - O.H. ADHC TOILET # 2, 4, 6 + 8 — 1/4" = 1'-0"

3 ADHC TOILET #3, 5, 7 - O.H. ADHC TOILET # 2, 4, 6 + 8 — 1/4" = 1'-0"

4 STAFF STAFF RR - 107 — 1/4" = 1'-0"

5 UNISEX RR - 143 — 1/4" = 1'-0"

6 UNISEX RR - 143 — 1/4" = 1'-0"

7 UNISEX RR - 143 — 1/4" = 1'-0"

8 ADHC TOILET #1- O.H. BATHING RR - 126A + 127A — 1/4" = 1'-0"

9 ADHC TOILET #1- O.H. BATHING RR - 126A + 127A — 1/4" = 1'-0"

10 BATHING ROOM #1 - 127 — 1/4" = 1'-0"

11 BATHING ROOM #1 - 127 — 1/4" = 1'-0"

12 TREATMENT RM - 119 ADHC ENCOUNTER #3, 2, AND 1 — 1/4" = 1'-0"

13 SOILED HOLDING - 120 — 1/4" = 1'-0"

14 CLEAN LINEN - 121 — 1/4" = 1'-0"

15 NOT USED

16 HSKP - 144 — 1/4" = 1'-0"

17 HSKP - 144 — 1/4" = 1'-0"

18 KITCHENETTE - 129 — 1/4" = 1'-0"

19 KITCHENETTE - 129 — 1/4" = 1'-0"

20 KITCHENETTE - 129 — 1/4" = 1'-0"

21 NURSE WORK AREA - 142 — 1/4" = 1'-0"

22 NURSE WORK AREA - 142 — 1/4" = 1'-0"

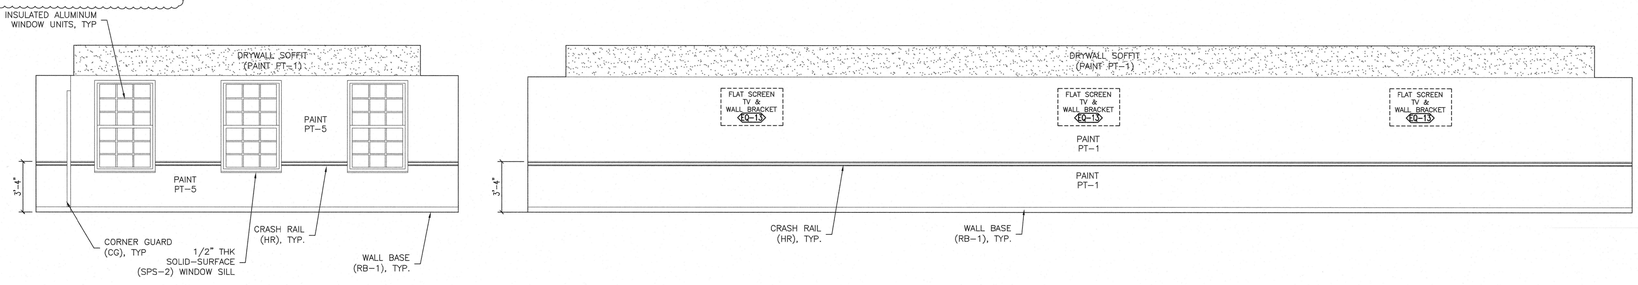

23 DINING/ACTIVITY AREA - 141 — 1/4" = 1'-0"

24 DINING/ACTIVITY AREA - 141 — 1/4" = 1'-0"

TOILET ACCESSORIES SCHEDULE

ITEM	NAME	PROVIDED BY	INSTALLED BY	JSN #
TA-1	42" GRAB BAR	CONTR.	CONTR.	
TA-2	36" GRAB BAR	CONTR.	CONTR.	
TA-3	MIRROR (18W" x 36H")	CONTR.	CONTR.	A1067
TA-4	COMBINATION MOP HOLDER/SHELF	CONTR.	CONTR.	A5135
TA-5	TWO-ROLL TOILET PAPER DISPENSER	VA	VA	A5200
TA-6	SOAP DISPENSER	VA	VA	A5075
TA-7	PAPER TOWEL DISPENSER	VA	VA	A5082
TA-8	18" VERTICAL GRAB BAR	CONTR.	CONTR.	
TA-9	COAT HOOK - DOUBLE	CONTR.	CONTR.	A5145
TA-10	SHOWER CURTAIN ROD	CONTR.	CONTR.	A5171
TA-11	24" GRAB BAR	CONTR.	CONTR.	
TA-12	BABY CHANGING STATION	CONTR.	CONTR.	
TA-13	SANITARY NAPKIN DISPOSAL	VA	VA	A5090

MEDICAL ACCESSORIES

ACCESSORY NUMBER	ACCESSORY NAME	NOTES	FURNISHED BY/ INSTALLED BY	JSN #
M-1	CUBICAL CURTAIN TRACK	6	°C C.	A5180
M-2	PATIENT CHART HOLDER	2, 6, 7	VA.F.VA.I	M1605
M-3	SMALL TRASH CAN (RED - BIOHAZARD)	1, 3	VA.F.VA.I	F2000
M-4	SMALL TRASH CAN (BEIGE - STANDARD)	1, 3	VA.F.VA.I	F2000
M-5	GLOVE BOX FOR SHARPS	2, 3, 5	VA.F.VA.I	A5106
M-6	SHARPS BOX	2, 3, 5	VA.F.VA.I	A5108
M-7	EXAM BED	1, 3	VA.F.VA.I	M9025
M-9	PATIENT CHAIR	1, 3	VA.F.VA.I	F0210
M-10	STOOL	1, 3	VA.F.VA.I	F0340
M-11	WHITEBOARD, DRY ERASE	1, 3	VA.F.VA.I	A5090
M-12	MIRROR (EXAM ROOM)	1, 3	VA.F.VA.I	A5090
M-13	OXYGEN TANKS	1, 3	VA.F.VA.I	
M-14	OXYGEN TANK RACK	1, 3	VA.F.VA.I	2

EQUIPMENT SCHEDULE

ALL REMAINING ARE: VA.F.C.I

EQUIP NUMBER	EQUIPMENT NAME	NOTES	FURNISHED BY/ INSTALLED BY	JSN #
EQ-1	COLLAPSIBLE WHEELCHAIRS	1, 2, 4	VA.F.VA.I	
EQ-2	SCOOTERS	1, 4	VA.F.VA.I	
EQ-3	FOOD CARTS	1, 4	VA.F.VA.I	2 A1205
EQ-4	MEDICAL HYDRAULIC LIFT CHAIR	1, 4	VA.F.C.I	M8085
EQ-5	APOLLO 6000 SEATING BATHING TUB	1, 4	VA.F.C.I	
EQ-6	COMMERCIAL WASHER UNIT	1, 4	VA.F.C.I	M2300
EQ-7	COMMERCIAL DRYER UNIT	1, 4	VA.F.C.I	M2400
EQ-8	DIGITAL SCALE	1, 2, 4	VA.F.C.I	
EQ-9	COMPUTER/MONITOR AND WALL BRACKET	1, 4	VA.F.C.I	
EQ-10	DESK TOP COMPUTER/MONITOR	1, 4	VA.F.C.I	M1801
EQ-11	FOLLETT SYMPHONY PLUS ICE & WATER DISPENSER MODEL: 50FB425A-S	1, 4, 5	VA.F.C.I	
EQ-12	BURLODGE - RETHERMALIZATION OVEN & STAND MODEL: (OVEN) RE 256 E208 1 MODEL: (STAND) BA-056	1, 4	VA.F.C.I	
EQ-13	FLAT SCREEN TV AND WALL BRACKET	1, 4	VA.F.C.I	A5210/M050
EQ-14	FULL HEIGHT REFRIGERATOR	1, 2, 4	VA.F.C.I	R7250
EQ-15	MICROWAVE OVEN	1, 4	VA.F.C.I	K4665
EQ-16	UNDER COUNTER DISHWASHER	1, 4	VA.F.C.I	UCE04
EQ-17	COFFEE MAKER UNIT	1, 3, 5	VA.F.C.I	K1552
EQ-18	TWO-TIER METAL STAFF LOCKERS (15"W X 18"D)	1, 4	VA.F.C.I	A1030
EQ-19	TWO-TIER METAL PATIENT LOCKERS (15"W X 18"D)	1, 4	VA.F.C.I	A1030
EQ-20	MEDICAL-GRADE UNDERCOUNTER REFRIGERATOR MFR: FOLLETT, MODEL: GXT5P	1, 4, 9	VA.F.C.I	
EQ-21	MEDICAL CART	1, 4	VA.F.C.I	
EQ-22	CLOCK (12" DIAMETER)- BATTERY POWER	1, 4	VA.F.VA.I.	2 F3200
EQ-23	DESKTOP COPIER/PRINTER	1, 4	VA.F.C.I	
EQ-24	FLOOR COPIER/PRINTER	1, 4	VA.F.C.I	
EQ-25 VARIFY	GULDMANN GH3 CEILING LIFT MODEL: GH3-250-110-0001	1, 4	VA.F.C.I	
EQ-26	ELECTRIC BINGO BOARD & BALL STATION	1, 3, 4,10	VA.F.VA.I	2
EQ-27	COMMERCIAL REFRIGERATOR	1, 3, 4, 9	VA.F.C.I	
EQ-28	SCIFIT RECUMBENT ELLIPTICAL BIKE MODEL: REX7000-INT	1, 4, 10	VA.F.C.I	
EQ-29	SCIFIT RECUMBENT BIKE MODEL: ISO7000R	1, 4, 10	VA.F.C.I	

GENERAL CONTRACTOR NOTE:

REFERENCE THE VA OFFICE OF CONSTRUCTION AND FACILITIES MANAGEMENT'S TECHNICAL INFORMATION LIBRARY (TIL) FOR INFORMATION ON JSN NUMBERS (TIL "BASIS OF DESIGN" EQUIPMENT)

FULLY SPRINKLED
BID DOCUMENTS
FOR CONSTRUCTION

Revisions	Date
2 ADDENDUM 2	04/19/21

CONSULTANTS:

ARCHITECT/ENGINEERS:

paradigm
Architecture | Engineering | Design-Build
200 Envoy Circle #201, Louisville KY 40299 - PH: 502.339.8511 - www.paradigmusa.com

19 Apr 2021
STATE OF MICHIGAN
BLAINE CAMIEL VAN GANSBEKE
ENGINEER
No. 6201056550
LICENSED PROFESSIONAL ENGINEER

Drawing Title: INTERIOR ELEVATIONS
Approved Project Director:
Project Title: ST CLOUD ADH AND EC SUPPORT
Location: ST CLOUD VA HEALTH CARE SYSTEM, 4801 VETERANS DRIVE, ST. CLOUD MN 56303
Date: 12-27-2019 | Checked: TMB | Drawn: TMB
Project Number: 656-343
Building Number: ---
Drawing Number: 2 AE504

Office of Construction and Facilities Management
Department of Veterans Affairs

VA FORM 08-6231

GENERAL INTERIOR ELEVATION NOTES

A. REFER TO SHEET AE801 WALL PROTECTION DETAILS.

B. REFER TO SHEET AI101 FOR INTERIOR FINISH SCHEDULE AND LEGEND.

C. REFER TO SHEET GI002 FOR TYPICAL EQUIPMENT MOUNTING HEIGHTS.

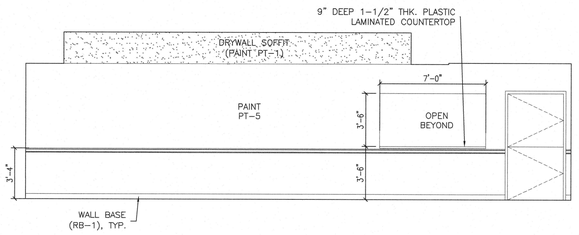

25 DINING/ACTIVITY AREA - 141
1/4" = 1'-0"

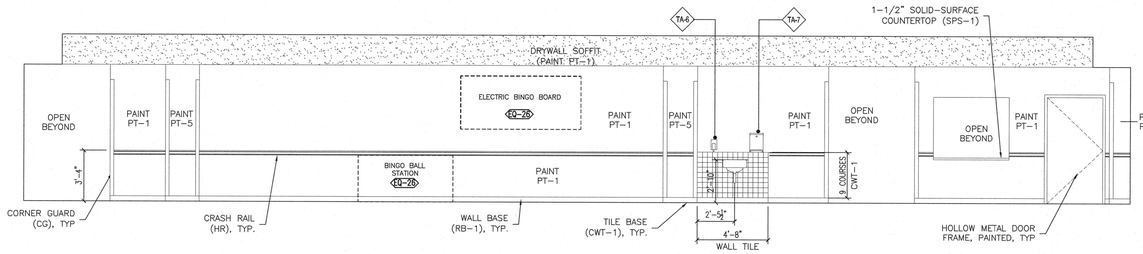

26 DINING/ACTIVITY AREA - 141
1/4" = 1'-0"

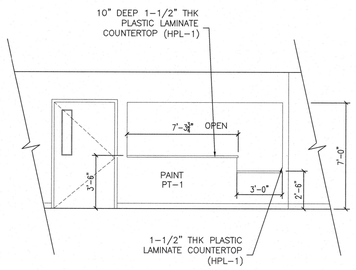

27 RECEPTION WORKSTATION (CORRIDOR C112) - 114
1/4" = 1'-0"

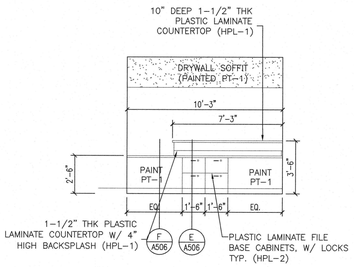

28 RECEPTION WORKSTATION - 114
1/4" = 1'-0"

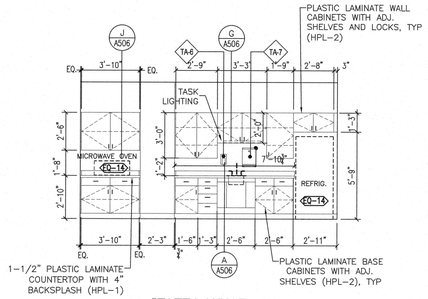

29 STAFF LOUNGE - 113
1/4" = 1'-0"

30 NOT USED

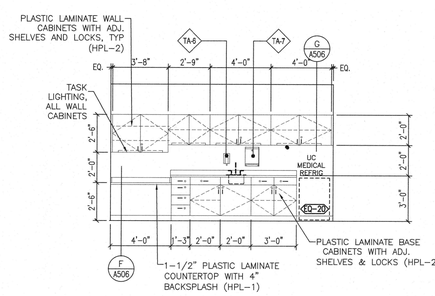

31 MEDICATION ROOM - 123
1/4" = 1'-0"

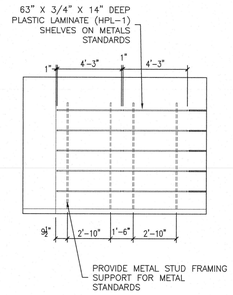

32 CLEAN SUPLY - 117
1/4" = 1'-0"

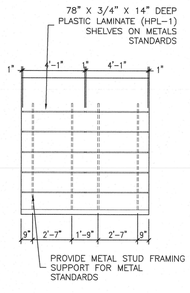

33 CLEAN SUPLY - 117
1/4" = 1'-0"

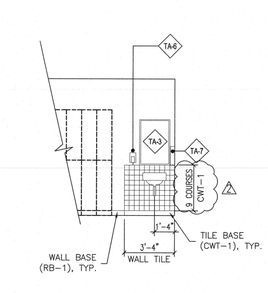

WOMEN STAFF LOCKERS 108 - O.H.
34 MEN STAFF LOCKERS - 106
1/4" = 1'-0"

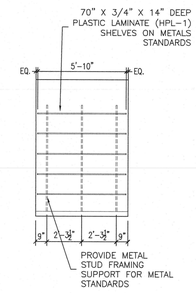

35 OFFICE/SUPPLY STORAGE - 146
1/4" = 1'-0"

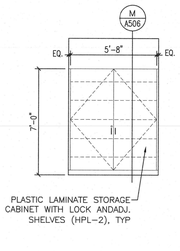

36 BATHING RM #2 - 126
1/4" = 1'-0"

TOILET ACCESSORIES SCHEDULE

ITEM	NAME	PROVIDED BY	INSTALLED BY	JSN #
TA-1	42" GRAB BAR	CONTR.	CONTR.	
TA-2	36" GRAB BAR	CONTR.	CONTR.	
TA-3	MIRROR (18W" x 36H")	CONTR.	CONTR.	A1067
TA-4	COMBINATION MOP HOLDER/SHELF	CONTR.	CONTR.	A5135
TA-5	TWO-ROLL TOILET PAPER DISPENSER	VA	VA	A5200
TA-6	SOAP DISPENSER	VA	VA	A5075
TA-7	PAPER TOWEL DISPENSER	VA	VA	A5082
TA-8	18" VERTICAL GRAB BAR	CONTR.	CONTR.	
TA-9	COAT HOOK - DOUBLE	CONTR.	CONTR.	A5145
TA-10	SHOWER CURTAIN ROD	CONTR.	CONTR.	A5171
TA-11	24" GRAB BAR	CONTR.	CONTR.	
TA-12	BABY CHANGING STATION	CONTR.	CONTR.	
TA-13	SANITARY NAPKIN DISPOSAL	VA	VA	A5090

MEDICAL ACCESSORIES

ACCESSORY NUMBER	ACCESSORY NAME	NOTES	FURNISHED BY/ INSTALLED BY	JSN #
M-1	CUBICAL CURTAIN TRACK	6	V C. C.	A5180
M-2	PATIENT CHART HOLDER	2, 6, 7	VA.F.VA.I	M1605
M-3	SMALL TRASH CAN (RED - BIOHAZARD)	1, 3	VA.F.VA.I	F2000
M-4	SMALL TRASH CAN (BEIGE - STANDARD)	1, 3	VA.F.VA.I	F2000
M-5	GLOVE BOX FOR SHARPS	2, 3, 5	VA.F.VA.I	A5106
M-6	SHARPS BOX	2, 3, 5	VA.F.VA.I	A5108
M-7	EXAM BED	1, 3	VA.F.VA.I	M9025
M-9	PATIENT CHAIR	1, 3	VA.F.VA.I	F0210
M-10	STOOL	1, 3	VA.F.VA.I	F0340
M-11	WHITEBOARD, DRY ERASE	1, 3	VA.F.VA.I	A5090
M-12	MIRROR (EXAM ROOM)	1, 3	VA.F.VA.I	A5090
M-13	OXYGEN TANKS	1, 3	VA.F.VA.I	
M-14	OXYGEN TANK RACK	1, 3	VA.F.VA.I 1	

EQUIPMENT SCHEDULE

ALL REMAINING ARE: VA.F.C.I 1

EQUIP NUMBER	EQUIPMENT NAME	NOTES	FURNISHED BY/ INSTALLED BY	JSN #
EQ-1	COLLAPSIBLE WHEELCHAIRS	1, 2, 4	VA.F.VA.I	
EQ-2	SCOOTERS	1, 4	VA.F.VA.I	
EQ-3	FOOD CARTS	1, 4	VA.F.VA.I 2	A1205
EQ-4	MEDICAL HYDRAULIC LIFT CHAIR	1, 4	VA.F.C.I	M8085
EQ-5	APOLLO 6000 SEATING BATHING TUB	1, 4	VA.F.C.I	
EQ-6	COMMERCIAL WASHER UNIT	1, 4	VA.F.C.I	M2300
EQ-7	COMMERCIAL DRYER UNIT	1, 4	VA.F.C.I	M2400
EQ-8	DIGITAL SCALE	1, 2, 4	VA.F.C.I	
EQ-9	COMPUTER/MONITOR AND WALL BRACKET	1, 4	VA.F.C.I	
EQ-10	DESK TOP COMPUTER/MONITOR	1, 4	VA.F.C.I	M1801
EQ-11	FOLLETT SYMPHONY PLUS ICE & WATER DISPENSER MODEL: 50FB425A-S	1, 4, 5	VA.F.C.I	
EQ-12	BURLODGE - RETHERMALIZATION OVEN & STAND MODEL: (OVEN) RE 256 E208 1 MODEL: (STAND) BA-056	1, 4	VA.F.C.I	
EQ-13	FLAT SCREEN TV AND WALL BRACKET	1, 4	VA.F.C.I	A5210/M050
EQ-14	FULL HEIGHT REFRIGERATOR	1, 2, 4	VA.F.C.I	R7250
EQ-15	MICROWAVE OVEN	1, 4	VA.F.C.I	K4665
EQ-16	UNDER COUNTER DISHWASHER	1, 4	VA.F.C.I	UCE04
EQ-17	COFFEE MAKER UNIT	1, 3, 5	VA.F.C.I	K1552
EQ-18	TWO-TIER METAL STAFF LOCKERS (15"W X 18"D)	1, 4	VA.F.C.I	A1030
EQ-19	TWO-TIER METAL PATIENT LOCKERS (15"W X 18"D)	1, 4	VA.F.C.I	A1030
EQ-20	MEDICAL-GRADE UNDERCOUNTER REFRIGERATOR MFR: FOLLETT, MODEL: 6XT5P	1, 4, 9	VA.F.C.I	
EQ-21	MEDICAL CART	1, 4	VA.F.C.I	
EQ-22	CLOCK (12" DIAMETER)- BATTERY POWER	1, 4	VA.F.VA.I. 1	F3200
EQ-23	DESKTOP COPIER/PRINTER	1, 4	VA.F.C.I	
EQ-24	FLOOR COPIER/PRINTER	1, 4	VA.F.C.I	
EQ-25 VARIFY	GULDMANN GH3 CEILING LIFT MODEL: GH3-250-110-0001	1, 4	VA.F.C.I	
EQ-26	ELECTRIC BINGO BOARD & BALL STATION	1, 3, 4,10	VA.F.VA.I 2	
EQ-27	COMMERCIAL REFRIGERATOR	1, 3, 4, 9	VA.F.C.I	
EQ-28	SCIFIT RECUMBENT ELLIPTICAL BIKE MODEL: REX7000-INT	1, 4, 10	VA.F.C.I	
EQ-29	SCIFIT RECUMBENT BIKE MODEL: ISO7000R	1, 4, 10	VA.F.C.I	

GENERAL CONTRACTOR NOTE:

REFERENCE THE VA OFFICE OF CONSTRUCTION AND FACILITIES MANAGEMENT'S TECHNICAL INFORMATION LIBRARY (TIL) FOR INFORMATION ON JSN NUMBERS (TIL "BASIS OF DESIGN" EQUIPMENT)

FULLY SPRINKLED
BID DOCUMENTS
FOR CONSTRUCTION

Revisions	Date
2 ADDENDUM 2	04/19/21

CONSULTANTS:

ARCHITECT/ENGINEERS:

paradigm
Architecture | Engineering | Design-Build
200 Envoy Circle #201, Louisville KY 40299 – PH: 502.339.8511 – www.paradigmusa.com

STATE OF MICHIGAN BLAINE CAMIEL VAN GANSBEKE ENGINEER No. 6201056550 PROFESSIONAL ENGINEER
19 April 2021

Drawing Title: INTERIOR ELEVATIONS
Approved Project Director:
Project Title: ST CLOUD ADH AND EC SUPPORT
Location: ST CLOUD VA HEALTH CARE SYSTEM, 4801 VETERANS DRIVE, ST. CLOUD MN 56303
Date: 12-27-2019 | Checked: TMB | Drawn: TMB
Project Number: 656-343
Building Number: ---
Drawing Number: 2 AE505

Office of Construction and Facilities Management
Department of Veterans Affairs

VA FORM 08-6231

CASEWORK GENERAL NOTES

A. 3/4" CORE CONSTRUCTION WITH PLASTIC LAMINATE ON ALL VISIBLE EXPOSED SURFACES TYP. U.N.O.

B. SCRIBE COUNTERTOP TO WALL TYP.

C. COORDINATE HARDWARE WITH FACILITY STANDARDS AND SPECIFICATIONS.

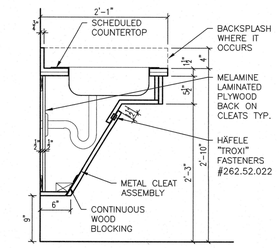

A CASEWORK SECTION
1" = 1'-0"

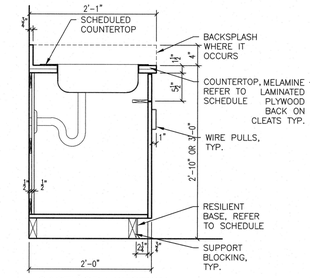

B CASEWORK SECTION
1" = 1'-0"

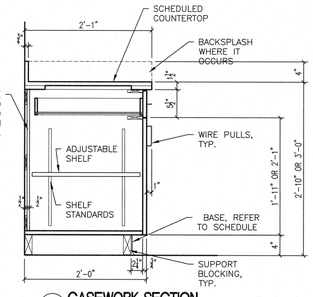

C CASEWORK SECTION
1" = 1'-0"

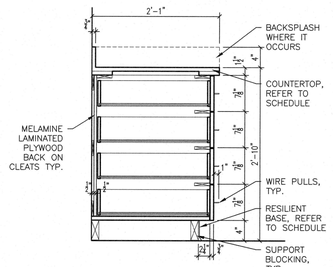

D CASEWORK SECTION
1" = 1'-0"

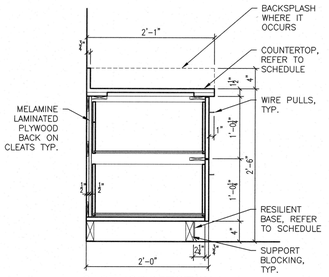

E CASEWORK SECTION
1" = 1'-0"

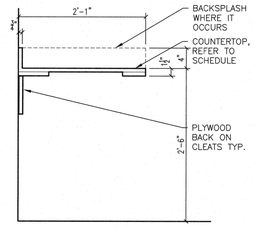

F CASEWORK SECTION
1" = 1'-0"

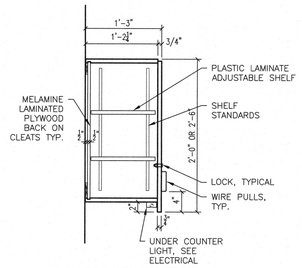

G CASEWORK SECTION
1" = 1'-0"

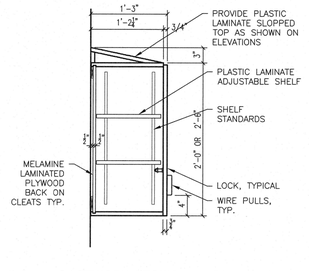

H CASEWORK SECTION
1" = 1'-0"

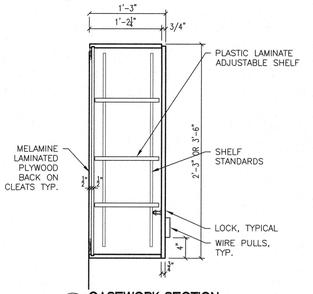

J CASEWORK SECTION
1" = 1'-0"

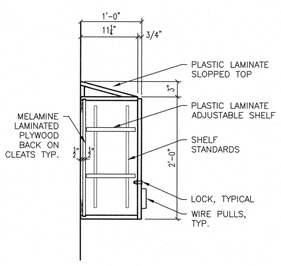

N CASEWORK SECTION
1" = 1'-0"

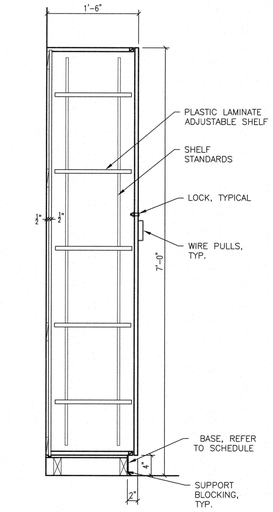

M CASEWORK SECTION
1" = 1'-0"

FULLY SPRINKLED
BID DOCUMENTS
FOR CONSTRUCTION

Revisions:	Date
⚠1 ADDENDUM 1 – BID AND CONSTRUCTION DOCUMENTS	05/29/20

CONSULTANTS:

ARCHITECT/ENGINEERS:

paradigm
Architecture | Engineering | Design-Build
200 Envoy Circle #201, Louisville KY 40299 – PH: 502.339.8511 – www.paradigmusa.com

STATE OF KENTUCKY
BLAINE CAMIEL VAN GANSBEKE
24,788
LICENSED PROFESSIONAL ENGINEER
5/29/2020

Drawing Title: CASEWORK SECTIONS

Approved Project Director:

Project Title: ST CLOUD ADH AND EC SUPPORT

Location: ST CLOUD VA HEALTH CARE SYSTEM
4801 VETERANS DRIVE, ST. CLOUD MN 56303

Date: 12-27-2019 | Checked: TMB | Drawn: TMB

Project Number: 656-343

Building Number: ---

Drawing Number: AE506

Office of Construction and Facilities Management
Department of Veterans Affairs

VA FORM 08-6231