ROOM FINISH SCHEDULE

ROOM NUMBER	ROOM NAME	FLOOR	BASE	WALLS				CEILING	WINDOW TREATMENT	REMARKS
				NORTH	EAST	SOUTH	WEST			
139	HALLWAY	EXISTING	EXISTING	EXISTING	EXISTING	METAL PANEL	METAL PANEL	EXPOSED STRUCT/P-7.; AT-1; GWB/P-6		SEE CEILING PLAN FOR CEILING TYPE LOCS.
141	RECEIVING	RES-1	RES-1	HWC-1/P-1	HWC-1/P-1	HWC-1/P-1	HWC-1/P-1	AT-1	--	HWC-1 INSTALLED ABOVE BASE TO 52" AFF
141A	TRASH / RECYCLING HOLDING	RES-1	RES-1	HWC-1/P-1	HWC-1/P-1	HWC-1/P-1	--	AT-1	--	HWC-1 INSTALLED ABOVE BASE TO 52" AFF
141B	MECH.	RES-1	RES-1	P-5	P-5	P-5	P-5	EXPOSED STRUCT.		
141C	CORRIDOR	WSF-1	RB-1	RWP-1/P-1	RWP-1/P-1	RWP-1/P-1	HWC-2/P-1	AT-1	--	RWP-1 INSTALLED ABOVE BASE TO 48" AFF; HWC-1 INSTALLED ABOVE BASE TO 52" AFF
142	DISHWASH / POTS & PANS	RES-1	RES-1	HWC-2	HWC-2	HWC-2	HWC-2	AT-2	--	HWC-2 INSTALLED FULL HEIGHT
142	SOILED CARTS	RES-1	RES-1	HWC-2	--	--	HWC-2	AT-2	--	HWC-2 INSTALLED FULL HEIGHT
142A	CART WASH	RES-1	RES-1	HWC-2	HWC-2	HWC-2	HWC-2	SC-2	--	HWC-2 INSTALLED FULL HEIGHT
143	KITCHEN	RES-1	RES-1	HWC-2	HWC-2	HWC-2	HWC-2	AT-2	WT-1	HWC-2 INSTALLED FULL HEIGHT
143A	DRY STORAGE	RES-1	RES-1	HWC-2	HWC-2	HWC-2	HWC-2	AT-1	--	HWC-2 INSTALLED FULL HEIGHT
143B	COOLER	ST STEEL PANEL	ST STEEL PANEL	ST STEEL PANEL	ST STEEL PANEL	ST STEEL PANEL	ST STEEL PANEL	ST STEEL PANEL	--	
143C	FREEZER	ST STEEL PANEL	ST STEEL PANEL	ST STEEL PANEL	ST STEEL PANEL	ST STEEL PANEL	ST STEEL PANEL	ST STEEL PANEL	--	
144	COMM.	WSF-1	RB-1	P-1	P-1	P-1	P-1	AT-1	--	
144A	SHARED OFFICE	WSF-1	RB-1	P-1	P-1	P-1	P-3	AT-1	WT-2	
144B	SHARED OFFICE	WSF-1	RB-1	P-1	P-1	P-3	P-1	AT-1	WT-2	P-3 ON WINDOW WALL
144C	OFFICE	WSF-1	RB-1	P-1	P-1	P-3	P-1	AT-1	WT-2	P-3 ON WINDOW WALL
180	DINING	WSF-1	RB-1	P-1 & RWP-3 & RWP-4	P-1	P-2	RWP-2	AT-1 & DPP-1	WT-1 W/ FASCIA	DPP-1 AT COLUMNS AND SOFFITS
180	CORRIDOR	WSF-1	RB-1	P-1	P-1	--	P-1	GWB/P-2	--	
181	SERVING / GRAB & GO	RES-1 & WSF-1	RES-1 & RB-1	HWC-2 & P-1	HWC-2 & P-1	HWC-2 & P-1	HWC-2 & P-1	AT-1 & AT-2; GWB/SC-2	--	SERVING: RES-1, HWC-2 FULL-HT, AT-2 GRAB & GO: WSF-1, P-1, AT-1
181A	DRY STORAGE	RES-1	RES-1	HWC-2	HWC-2	HWC-2	HWC-2	AT-2	--	HWC-2 INSTALLED FULL HEIGHT
182	ELEC RM	RES-1	RB-1	P-5	P-5	P-5	P-5	AT-1	--	
183	KITCHEN HAC	PT-1	PT-1 Wall Base	PT-2/SC-1	PT-2/SC-1	PT-2/SC-1	PT-2/SC-1	AT-2	--	PT-2 INSTALLED TO 48" AFF
188	RETAIL	WSF-1	RB-1	P-1	P-1	P-1	P-1	AT-1	--	
188A	RETAIL RECEIVING / STORAGE	WSF-1	RB-1	P-5	P-5	P-5	P-5	AT-1	WT-2	
189	COFFEE, VENDING & CATERING STORAGE	WSF-1	RB-1	P-5	P-5	P-5	P-5	AT-1	--	
190	WORKROOM	WSF-1	RB-1	P-3	P-1	P-1	P-1	AT-1	WT-2	
191	OFFICE	WSF-1	RB-1	P-3	P-1	P-1	P-1	AT-1	WT-2	
192	OFFICE	WSF-1	RB-1	P-3	P-1	P-1	P-1	AT-1	WT-2	
193	OFFICE	WSF-1	RB-1	P-3	P-1	P-1	P-1	AT-1	WT-2	
194	PREP	RES-1	RES-1	HWC-2	HWC-2	HWC-2	HWC-2	HWC-2		HWC-2 INSTALLED FULL HEIGHT
194A	COOLER	ST STEEL PANEL	ST STEEL PANEL	ST STEEL PANEL	ST STEEL PANEL	ST STEEL PANEL	ST STEEL PANEL	ST STEEL PANEL	--	
194B	FREEZER	ST STEEL PANEL	ST STEEL PANEL	ST STEEL PANEL	ST STEEL PANEL	ST STEEL PANEL	ST STEEL PANEL	ST STEEL PANEL	--	
195	OFFICE	WSF-1	RB-1	P-3	P-1	P-1	P-1	AT-1	--	
196	SHARED OFFICE	WSF-1	RB-1	P-3	P-1	P-1	P-1	AT-1	--	
197	HAC	PT-1	PT-1 Wall Base	PT-2/SC-1	PT-2/SC-1	PT-2/SC-1	PT-2/SC-1	AT-2	--	PT-2 INSTALLED TO 48" AFF
198	LOUNGE/LOCKERS	WSF-1	RB-1	P-1	P-1	P-1	P-3	AT-1	WT-1	
198A	STAFF TOILET	PT-1	PT-1 Wall Base	PT-2/PT-3	PT-2/PT-3	PT-2/PT-3	PT-2/PT-3	AT-1	--	
198B	STAFF TOILET	PT-1	PT-1 Wall Base	PT-2/PT-3	PT-2/PT-3	PT-2/PT-3	PT-2/PT-3	AT-1	--	
198C	STAFF TOILET	PT-1	PT-1 Wall Base	PT-2/PT-3	PT-2/PT-3	PT-2/PT-3	PT-2/PT-3	AT-1	--	
199A	BIO-HAZARD COOLER	ST STEEL PANEL	ST STEEL PANEL	ST STEEL PANEL	ST STEEL PANEL	ST STEEL PANEL	ST STEEL PANEL	ST STEEL PANEL	--	
C10	VENDING	WSF-1	RB-1	DPP-1	RWP-2	DPP-1	--	DPP-1		DPP-1 AT COLUMNS AND SOFFITS

COLOR AND MATERIAL SCHEDULE

ABBR CODE	Material	Manufacturer	Style Number	Style Name	Color Number	Color Name	Size	Finish	Installation Notes	Location
06 2000 - FINISH CARPENTRY										
DPP-1	Decorative Protection Panels	Formica			5883H-58	Pecan Woodline		58 Matte		Dining 180/Serve 181 Columns, Soffits, and Wall Below South Counter - See Plans
PL-1	Plastic Laminate	Formica			5883	Pecan Woodline		58 Matte		Casework
S-1	Solid Surface	LG Hi-Macs			M322	Shadow Concrete	1/2" Thick			Window Sills
S-2	Solid Surface	LG Hi-Macs			T009	Milky Way	1/2" Thick			Countertops
TRIM-5	HardStop Aluminum Trim	Formica	AT20010103	Outside Corner	103	Dark Bronze				Outside corners of DPP-1 on Columns and Wall Below South Counter
08 8733 - WINDOW FILM										
AWF-1	Architectural Window Film	3M		Fasara	SH2MAMM	Milky Milky				South windows of Dining 180
09 3000 - TILING										
GT-1	Grout	Bostik		TruColor RapidCure	925	TEC Sable			3/16" Joint	Restrooms - Floor Tile and Base
GT-2	Grout	Bostik		TruColor RapidCure	939	TEC Mist			3/16" Joint	Restrooms - Walls
PT-1	Porcelain Tile	Daltile		Portfolio	PF11	Noce	12" x 24"		Edging - Schluter Systems	Restroom - Floor Tile & Base
PT-2	Porcelain Tile	Daltile		Articulo	AR09	Column Grey	6" x 18"	Matte Rectangular	Edging - Schluter Systems	Restroom Wall Tile - Installed Horizontal
PT-3	Porcelain Tile	Daltile		Museo	MU37	Grey Mix	12" x 24"	Matte	Edging - Schluter Systems	Restroom Wall Accent
TRIM-1	Metal Trim	Schluter Systems	IN100AE	Indec Recess Corner Trim		Polished Chrome Anodized Aluminum	3/8" - Installer to verify			Toilets
TRIM-2	Metal Trim	Schluter Systems	AHK	Dilex		Anodized Aluminum	3/8" - Installer to verify		Dilex-AHK In Corner 135 Degrees	Toilets
TRIM-3	Metal Trim	Schluter Systems		Scheine		Stainless Steel				Use where floor materials of same heights meet
TRIM-4	Metal Trim	Schluter Systems		Reno		Stainless Steel				Use where Floor Materials of different heights meet
09 5100 - ACOUSTICAL CEILINGS										
AT-1	Acoustical Ceiling Tile	Armstrong		Cortega - Angled Tegular	704	White	24" x 24"			See Room Finish Schedule
AT-2	Acoustical Ceiling Tile	Armstrong	868	Clean Room VL		White	24" x 24"		Square Lay-In	See Room Finish Schedule
09 6500 - RESILIENT FLOORING										
RB-1	Resilient Base	Johnsonite	700 Series	Thermoplastic Rubber/Vinyl Blend	32	Pebble	4"		Use premade inside and outside corners	See Room Finish Schedule
RES-1	Resinous Flooring	Tennant Coatings		Eco-CRETE SF with decorative quartz broadcast; Eco-URE; Eco-HTS 100 Top-Coat Mortar at slope to drain: ReVue-CRM		Eco-Crete: Gray; Quartz Blend: Coconut				
TS-1	Transition Strip	Johnsonite	CRS-32-B	Reducer	32	Pebble				
WSF-1	Welded Seam Sheet Flooring	Interface		Continual Woodgrains	A04003	Cool Grey Oak			Coordinating Weld Rod Color 1123357	
09 9000 - PAINTING AND COATINGS										
P-1	Paint	Benjamin Moore		Ultra Spec Scuff-X 487	210	DV Hidden Cove		Semi-Gloss		See Room Finish Schedule
P-2	Paint	Diamond Vogel		Ultra Spec Scuff-X 487	506	DV Ocean Storms		Semi-Gloss		See Room Finish Schedule
P-3	Paint	Diamond Vogel		Zero Plus 0 VOC Interior Latex	504	Indian Tears/In The Blue		Semi-Gloss		Accent Wall in Breakroom and Offices
P-4	Paint	Sherwin Williams	B66W 651	Pro Industrial Semi-Glos	218	DV Drifting Sand		Semi-Gloss		Door Frames
P-5	Paint	Diamond Vogel		Ultra Spec Scuff-X 487	559	DV Always Neutral		Semi-Gloss		See Room Finish Schedule
P-6	Paint	Diamond Vogel		Zero Plus 0 VOC Interior Latex	SW 7077	Sherwin Williams Original White		Semi-Gloss		GWB Ceilings and Soffits
P-7	Paint	Diamond Vogel		CoteALL 340 Multi-Purpose Enamel	AZ-8437	Bronze		Satin		Recycling 199: New and exist. catwalk framing and railings. Hall 199 and Loading Dock: New and exist. struct. framing; and exposed metal deck. Loading Dock: Railings. Doors/Frames: 139A & 139B, 141 & 180 (exterior face), & 199
SC-1	Specialty Glazed Coating	Sherwin Williams	B73W00311	Pro Industrial Water Based Epoxy		Match Paint P-5				See Room Finish Schedule
SC-2	Specialty Glazed Coating	Sherwin Williams	B73W00311	Pro Industrial Water Based Epoxy		Match Paint P-6				See Room Finish Schedule
10 2600 - WALL PROTECTION										
CG-1	Corner Guards	Pawling	CG-51	90° Stainless Steel Corner Guard		Stainless Steel	2" W x .059" Thick; 8' H U.O.N.	#4 Satin Finish	Install at top of base.	Corners as noted on the plans.
EG-1	End Guard	Inpro Corporation	SSEW-FM	Stainless Steel Flush Mount End Wall Protector		Stainless Steel	3" D; .060" Thick	#4 Satin Finish	Width to match wall thickness. Install floor to ceiling or header	As noted on the plans.
HWC-1	Hygienic Wall Cladding	Inpro Corporation	61010	Sani-Surface Hygienic Wall Cladding	0386	Ion			Install 1/8" above top of base.	See Room Finish Schedule
HWC-2	Hygienic Wall Cladding	Inpro Corporation	61010	Sani-Surface Hygienic Wall Cladding	0384	Natural White			Install 1/8" above top of base.	See Room Finish Schedule
RWP-1	Rigid Sheet Wall Protection	Inpro Corporation	Sheet: 406; Top Cap: P-3DHTC2	Palladium Rigid Vinyl Sheet and 3D Trim Horizontal Top Cap Board	Sheet: 0119; Top Cap: 5E027	Sheet: Pepperdust; Top Cap: Smooth Bronze			Trim with Horizontal Top Cap Board; 4'-0" AFF	As noted on the plans.
RWP-2	Rigid Sheet Wall Protection	Inpro Corporation		Aspex Wall Protection	A023	Pattern: Prairie; Color: Blue Grey		Matte	Full height of wall.	As noted on the plans.
RWP-3	Rigid Sheet Wall Protection	Inpro Corporation		Aspex Wall Protection	Image i-TJWFw6X	Image: The Art Around You; Around Land; Dogwood-2020		Matte	Full height of wall.	As noted on the plans.
RWP-4	Rigid Sheet Wall Protection	Inpro Corporation		Aspex Wall Protection	Image i-QzCqtGN	Image: The Art Around You; Around Land; Dogwood-2020		Matte	Full height of wall.	As noted on the plans.
WG-1	Wall Guard	Inpro Corporation	NT-140	NuTree Wall Guard	05	Weather Wood	8"H		Install 6" AFF to bottom.	As noted on the plans.
12 2400 - WINDOW SHADES										
WT-1	Roller Shades	Insolroll		Mesa Solar Screen Fabric		Beige/Pearl Gray	1% Openness		Clutch Shade with Bead Loop, Bronze Fascia at Dining only	See Room Finish Schedule
WT-2	Roller Shades	Insolroll		Mesa Solar Screen Fabric		Charcoal/Alpaca	1% Openness		Clutch Shade with Bead Loop, Open Roll	See Room Finish Schedule

NORTH

C5 1ST LEVEL FINISH PLAN
1/8" = 1'-0"

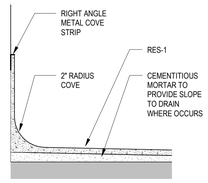

D5 RES-1 COVE BASE
3" = 1'-0"

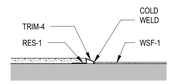

E5 RES-1 TO WSF-1
3" = 1'-0"

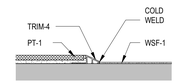

E6 PT-1 TO WSF-1
3" = 1'-0"

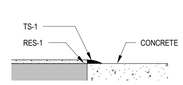

E7 RES-1 TO CONCRETE
3" = 1'-0"

NOTES

1. G.W.B. CONTROL JOINTS SHALL BE INSTALLED PER THE LATEST EDITION OF GA-216 AND ASTM C840 UNLESS NOTED OTHERWISE.
2. JOINTS IN FLOORING TILE SHOULD MATCH UP WITH JOINTS IN CONC. SLABS AND ADDITIONAL JOINTS TO BE CUT IF NECESSARY, VERIFY WITH ARCHITECT.
3. SEE FLOOR COVERING PLANS FOR FLOOR PATTERNS.
4. ALL INTERIOR G.W.B. WALLS AND CEILINGS SHALL RECEIVE A LEVEL 3 FINISH WITH LIGHT ORANGE PEEL TEXTURE U.N.O.
5. FLOOR MATERIAL TRANSITIONS SHALL OCCUR @ CENTER OF DOOR, TYP.
6. ROOM SIGNAGE TO BE INSTALLED PER ADA GUIDELINES AT EACH DOOR; OWNER-PROVIDED, CONTRACTOR-INSTALLED.
7. BASIS OF DESIGN AS IDENTIFIED ON COLOR AND MATERIAL SCHEDULE. ARCHITECT APPROVAL REQUIRED..

FLOOR FINISH LEGEND

- RESINOUS FLOORING (RES-1)
- WELDED SEAM SHEET FLOORING (WSF-1)
- HYGIENIC WALL CLADDING (HWC-1 OR HWC-2); RIGID SHEET WALL PROTECTION (RWP-1) WITH WALL GUARD (WG-1); OR FULL-HEIGHT RIGID SHEET WALL PROTECTION (RWP-2, RWP-3 OR RWP-4) WHERE INDICATED
- PORCELAIN TILE (PT-1)
- STAINLESS STEEL COOLER/FREEZER PANEL FLOORING (ST STEEL PANEL)
- CORNER GUARD (CG-1) & END GUARD (EG-1)

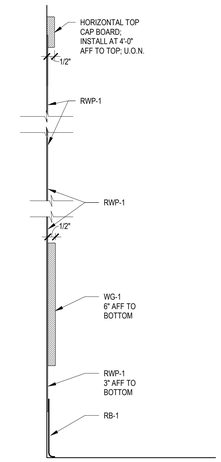

F8 DETAIL - WALL PROTECTION
3" = 1'-0"

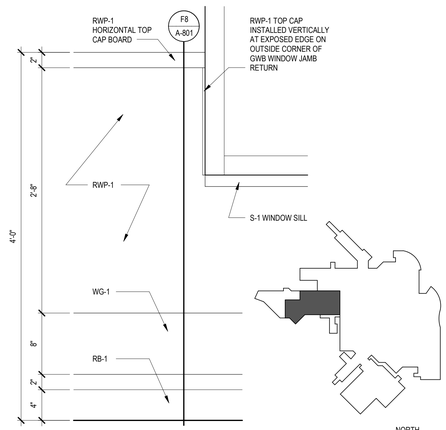

F9 DETAIL - WALL PROT. AT WDW TYP.
1 1/2" = 1'-0"

KEYPLAN
NTS

NORTH

Revision#	Description	Date:
1	ISSUE SET	08-19-2026

CONSULTANTS

CIVIL: Ulteig
Ulteig Engineers, Inc.
5701South Corporate Place
Sioux Falls, SD 57108
Phone: 605-323-2306

STRUCTURAL: ERA ERICKSEN ROED & ASSOCIATES
Ericksen Roed Associates
2550 University Ave W
Suite 423-S
St. Paul, MN 55402
Phone: 651-251-7570

MEP: DUNHAM
Dunham Associates, Inc.
50 South Sixth St
Suite 1100
Minneapolis, MN 55402
Phone: 612-465-7550

FOOD SERVICE: RIPPE ASSOCIATES Foodservice Design + Consulting
Rippe Associates
10400 Yellow Circle Dr
Suite 100
Minneapolis, MN 55343
Phone: 952-933-0313

ARCHITECT OF RECORD
STONE GROUP ARCHITECTS
Stone Group Architects, Inc.
600 East 7th Street
Sioux Falls, SD 57103
Phone: 605-271-1144

STAMP
REGISTERED ARCHITECT — STATE OF SOUTH DAKOTA — 08-19-25

Office of Construction and Facilities Management
VA U.S. Department of Veterans Affairs

Drawing Title	FINISH SCHEDS AND PLANS
Phase	
Approved:	
Project Title	RENOVATE FIRST FLOOR FOR NEW KITCHEN FOR THE SIOUX FALLS VA MEDICAL CENTER
Location	SIOUX FALLS, SOUTH DAKOTA
Issue Date	08-19-2026
Checked	BH
Drawn	JH/MA
Project Number	VA #438-21-403 SGA #201956
Building Number	5
Drawing Number	A-801

C:\Users\M.Albert\Documents\201956_VA Sioux Falls Renovatio_New Kitchen_A25_MichaelAlb.rvt
8/28/2026 9:28:05 AM

VA FORM 08 - 6231

* FOR VISUALIZATION PURPOSES ONLY. FINAL INSTALLATION MAY DIFFER.

* FOR VISUALIZATION PURPOSES ONLY. FINAL INSTALLATION MAY DIFFER.

* FOR VISUALIZATION PURPOSES ONLY. FINAL INSTALLATION MAY DIFFER.

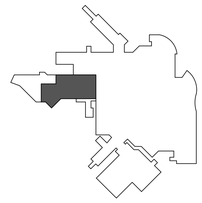

KEYPLAN NTS

NORTH

Revision#	Description	Date:
1	ISSUE SET	08-19-2026

CONSULTANTS

CIVIL: Ulteig
Ulteig Engineers, Inc.
5701South Corporate Place
Sioux Falls, SD 57108
Phone: 605-323-2306

STRUCTURAL: ERA ERICKSEN ROED & ASSOCIATES
Ericksen Roed Associates
2550 University Ave W
Suite 423-S
St. Paul, MN 55402
Phone: 651-251-7570

MEP: DUNHAM
Dunham Assoociates, Inc.
50 South Sixth St
Suite 1100
Minneapolis, MN 55402
Phone: 612-465-7550

FOOD SERVICE: RIPPE ASSOCIATES Foodservice Design + Consulting
Rippe Associates
10400 Yellow Circle Dr
Suite 100
Minneapolis, MN 55343
Phone: 952-933-0313

ARCHITECT OF RECORD

STONE GROUP ARCHITECTS
Stone Group Architects, Inc.
600 East 7th Street
Sioux Falls, SD 57103
Phone: 605-271-1144

STAMP

REGISTERED ARCHITECT — JEFFREY C. STONE — SOUTH DAKOTA — 6-29-26

Office of Construction and Facilities Management

VA U.S. Department of Veterans Affairs

Drawing Title: 3D IMAGES	Phase:
Approved:	

Project Title: RENOVATE FIRST FLOOR FOR NEW KITCHEN FOR THE SIOUX FALLS VA MEDICAL CENTER	Project Number: VA #438-21-403 SGA #201956
	Building Number: 5
Location: SIOUX FALLS, SOUTH DAKOTA	Drawing Number: A-901
Issue Date: 08-19-2026 / Checked: BH / Drawn: JH/MA	

VA FORM 08 - 6231

C:\Users\M.Albert\Documents\201956_VA Sioux Falls Renovate_New Kitchen_A25_MichaelAlb.rvt

8/28/2026 9:28:56 AM

three inches = one foot
one and one half inches = one foot
one inch = one foot
three quarters inch = one foot
one half inch = one foot
three eighths inch = one foot
one quarter inch = one foot
one eighth inch = one foot

JSN	NAME	QTY	ACQ/INS	DESCRIPTION	NOTES
A1012	Telephone, Wall Mounted, 1 Line	5	VV	Telephone, Wall Mounted, 1 Line. As per local VA standards.	
A1014	Telephone, Wall Mounted, 1 Line, With Speaker	2	VV	Telephone, Wall Mounted, 1 Line, With Speaker. As per local VA standards.	
A1015	Telephone, Desk, Multiple Line	17	VV	Telephone, Desk, Multiple Line. As per local VA standards.	
A1030	Locker, 2 Person, Over/Under	12	CC	Two person locker, double tier, 72Hx12Wx18D. This unit includes hooks for coats and hats. Designed for storage of coats, hats, and other personal belongings.	
A1030A	Locker, 1 Person	14	CC	One person locker, single tier, 34Hx12Wx18D. This unit includes hooks for coats and hats. Designed for storage of coats, hats, and other personal belongings.	
A1067	Mirror, Float Glass, ADA Accessible	3	CC	A high quality 1/4" polished float glass mirror with a stainless steel frame. Frame holds mirror in a tilted position for accessibility and compliance with ADA requirements. Mirror has a galvanized steel back secured to frame with concealed screws with integral horizontal hanging brackets. Mirror shall be approximately 18" wide and 36" high. Other sizes are available.	40" AFF maximum to bottom of mirror.
A1080	Mirror, Posture, Wall Mounted	1	CC	24"w X 72"h Wall mounted posture mirror. Consists of a 1/4" plate glass in a sturdy corrosion resistant frame with water proof back. For educational and therapy programs.	18" AFF to bottom of mirror.
A5075	Dispenser, Soap, Disposable	13	VC	Disposable soap dispenser. One-handed dispensing operation. Designed to accommodate disposable soap cartridge and valve. As per local VA standards.	48"AFF maximum to bottom of fixture.
A5077	Hand Sanitizer, Wall Mount	2	VV	A touch free wall-mounted hand sanitizer dispenser. For use throughout a healthcare facility. Unit does not include the sanitizing liquid. Units are battery operated. As per local VA standards.	
A5082	Dispenser, Paper Towel, Sensor, Hands Free	13	VC	A surface mounted, sensor activated, automatic, roll paper towel dispenser. The unit dispenses a paper towel automatically only when hands are place in position below the dispenser for maximum sanitation and hygiene. May include adjustable settings for sheet length, time delay, and sensor range. Unit is battery operated or with optional AC power adapter. As per local VA standards.	48"AFF maximum to bottom of fixture.
A5090	Disposal, Sanitary Napkin, SS, Surface Mounted	3	VC	A surface mounted, satin finish stainless steel, sanitary napkin disposal. Disposal features a flip-up cover, secured to the container by a heavy duty stainless steel piano-hinge. Disposal may be secured to wall or toilet partition. For general purpose use in female toilet stalls or rooms and uni-sex toilet rooms. As per local VA standards.	15" to 48" AFF to top of fixture.
A5107	Dispenser, Glove, Surgical/Examination, Wall Mntd	4	VV	Examination glove dispenser box for wall mounting. Fabricated of either cold rolled steel with a white baked enamel finish, plastic or acrylic. Provided with wall bracket to facilitate mounting and demounting. As per local VA standards.	
A5109-18	Grab Bar - 18", 1-1/4" Dia., SS	3	CC	A 1-1/4" diameter, satin finish stainless steel, peened gripping surface, 2 wall toilet stall/ room, grab bar with concealed mounting flanges. Snap over flanges are provided to conceal mounting screws. A selection of mounting kits and concealed anchor devices are available from the manufacturers for different types of installations. Grab bar shall comply with barrier-free accessibility guidelines for structural strength. For typical water closet applications in toilet stalls and rooms where ADA (American''s With Disabilities Act) requirements must be met.	
A5109-36	Grab Bar - 36", 1-1/4" Dia., SS	3	CC	A 1-1/4" diameter, satin finish stainless steel, peened gripping surface, 2 wall toilet stall/ room, grab bar with concealed mounting flanges. Snap over flanges are provided to conceal mounting screws. A selection of mounting kits and concealed anchor devices are available from the manufacturers for different types of installations. Grab bar shall comply with barrier-free accessibility guidelines for structural strength. For typical water closet applications in toilet stalls and rooms where ADA (American''s With Disabilities Act) requirements must be met.	
A5109-42	Grab Bar - 42", 1-1/4" Dia., SS	3	CC	A 1-1/4" diameter, satin finish stainless steel, peened gripping surface, 2 wall toilet stall/ room, grab bar with concealed mounting flanges. Snap over flanges are provided to conceal mounting screws. A selection of mounting kits and concealed anchor devices are available from the manufacturers for different types of installations. Grab bar shall comply with barrier-free accessibility guidelines for structural strength. For typical water closet applications in toilet stalls and rooms where ADA (American''s With Disabilities Act) requirements must be met.	
A5135	Shelf, Utility W/ Mop/Broom Holders, SS, Surf Mntd	2	CC	A surface mounted, satin finish stainless steel, utility shelf with a maximum of 6 mop/broom holders and 5 rag hooks. Utility shelf features: 8" deep shelf; mounting brackets welded to shelf; spring activated rubber cam holders; and drying rod. Unit is available in various widths 30" (minimum, 3 holders and 2 hooks) to 48" (maximum, 6 holders and 5 hooks). For use in janitor closets. Pricing based on a 36" width.	
A5145	Hook, Garment, Double, SS, Surface Mounted	13	CC	A surface mounted, satin finish stainless steel, double garment hook. Equipped with a concealed mounting bracket that is secured to a concealed wall plate. For general purpose use throughout the facility to hang various items of apparel.	48" AFF
A5200	Dispenser, Toilet Tissue, SS, 2-Roll, Surface Mntd	3	VC	A concealed surface mounted, double roll, satin finish stainless steel, toilet tissue dispenser. Unit accommodates two standard-core toilet tissue rolls through 5" in diameter. Spindles are chrome plated plastic with a heavy-duty internal spring and turn freely for non-controlled delivery. For general purpose use in restrooms. As per local VA standards.	19" AFF minimum to bottom of fixture.
A5210	Bracket, Television, Wall Mounted, w-Adjust Arm 7"x 6"	3	VV	Wall mounted television bracket with adjustable arm. Consists of movable arm with minimum 120 degree swivel. Designed for holding wall mounted, flat panel television units in patient rooms. As per local VA standards.	
A5220	Bracket, Television, Wall Backing	3	CC	Wall mounted television bracket backing which provides additional support and strength for the installation of the television bracket. Option available for interior or exterior plate and sized for 12” 16” or 24” stud spacing.	
A6030	Machine, Vending	3	VV	This JSN is to be used for determining and defining the requirement for vending machines. Item is normally leased or supplied by Army & Air Force Exchange Service, (AAFES). As per local VA standards.	
E0123A	Workstation, Straight, Freestanding	19	VV	THIS TYPICAL INCLUDES: 1 Humanscale Float Adj. Ht Desk, 59"L x 23"W; 1 KI 700 Series Mobile Pedestal - Box/Box/File, 21 5/8"D. As per local VA standards.	
F0205	Chair, Side With Arms	8	VV	Upholstered side chair, 32" high X 21" wide X 23" deep with arms, padded seats and padded backs. Seat height is a minimum of 17". Available with or without sled base. As per local VA standards.	
F0225	Chair, Dining Room	76	VV	Dining room chair with glides. Chair has straight legs with cushioned cloth or vinyl seat. As per local VA standards.	<varies>
F0275	Chair, Swivel High Back	17	VV	Humanscale Freedom Task Chair With Headrest. As per local VA standards.	
F0300X	Stool	14	VV	Countertop Height Stool. As per local VA standards.	
F0400X	Cupboard/Lateral File Combo	10	VV	KI 700 Series Curve Cupboard/Lateral Multimedia Storage - 3 Drawers, 36"W, 71 13/32"H. As per local VA standards.	
F0795	Table, Dining	19	VV	Dining table. Used in dining facilities and can comfortably seat up to four (4) persons. As per local VA standards.	<varies>
F2000	Basket, Wastepaper, Round, Metal	10	VV	Round wastepaper basket, approximately 18" high X 16" diameter. This metal unit is used to collect and temporarily store small quantities of paper refuse in patient rooms, administrative areas and nursing stations. As per local VA standards.	
F2000X	Trash Compactor	3	VV	Trash Compactor, Relocated Existing. As per local VA standards.	
F2010	Basket, Wastepaper, Step-On	3	VV	"Step-on" wastepaper basket with inner liner and foot petal activated flip top. As per local VA standards.	
F2015	Basket, Wastepaper, Metal/Plastic, 2 Swinging Doors	1	VV	Metal receptacle for soiled / used towels or waste. Equipped with a removable tapered top with two independently operating self-closing, spring hinged doors. Used in public facilities for the collection and temporary storage of refuse. As per local VA standards.	
F3050	Whiteboard, Dry Erase	1	VV	Whiteboard, Dry Erase. As per local VA standards.	
F3065	Whiteboard/Bulletin Board, Combination	1	VV	A combination whiteboard and bulletin board, half LCS and half cork. Available with either aluminum or wood frame. It can be used in patient rooms or in any appropriate space in the facility. As per local VA standards.	
F3105	Safe	1	VV	As per local VA standards.	
F3200	Clock, Battery, 12" Diameter	14	VV	Clock, 12" diameter. Round surface, easy to read numbers with sweep second hand. Wall mounted unit for use when impractical to install a fully synchronized clock system. Battery operated, (batteries not included). As per local VA standards.	
K1552	Brewer, Coffee, Auto, Elect	1	VV	Space saving front to back automatic coffee maker. This unit includes a heating tank, connection for a cold water supply, decanter service with three burners, funnel and a water flow controller. The unit is used for semi-automatic coffee brewing in cafeterias and commercial institutions. The unit automatically shuts off the water flow when enough has passed through to fill the pot. The unit is normally provided plumbed with a hot water faucet to the side for making other hot drinks (tea, cider, cocoa, etc.). The database height dimension does not include the clearance for coffee decanters warming on the upper burners. As per local VA standards.	
K4665	Oven, Microwave, Consumer	1	VV	Counter mounted microwave oven for average duty use. The exterior cabinet can be metal or heavy duty impact resistant plastic. The oven delivers instant energy for rapid heating, defrosting or prime cooking. The oven has touch pad controls, digital timer, power level selector and preprogrammed selectors for commonly cooked items. This oven is commonly found in staff lounges. As per local VA standards.	
M0515	Television, HD, 40" Class	3	VV	High definition (HDTV) multimedia flat panel LED 40" class display television. The TV will have a 16:9 wide screen aspect ratio, minimum of 1920 x 1080 display resolution, digital tuner, minimum refresh rate of 60Hz, minimum of two HDMI ports and 1 USB port ENERGY STAR certified. As per local VA standards.	
M1801	Computer, Microprocessing, w/Flat Panel Monitor	17	VV	Desk top microprocessing computer. The unit shall consist of a central processing mini tower, flat panel monitor, keyboard, mouse and speakers. The system shall have the following minimum characteristics: a 2.8 GHz Pentium processor; 512 MB memory; 80GB hard drive; 32/48x CD-ROMDVD combo; 1.44MB network interface card; video 32 MB NVIDIA; a 18 inch flat panel monitor. The computer is used throughout the facility to input, manipulate and retrieve information. As per local VA standards.	
R7250	Refrigerator/Freezer, 20 Cubic Feet	1	VV	Refrigerator/freezer unit. This type unit includes a food saver system that helps keep food fresher. It also includes roll out wheels and is equipped for an optional automatic icemaker. This unit is of commercial or residential design and use. As per local VA standards.	

EQUIPMENT SCHEDULE NOTES:

A. 'A' SUFFIX: VARIATION ON JSN NUMBER TO SUIT PROJECT-SPECIFIC NEEDS.
B. 'X' SUFFIX: CUSTOM NUMBER FOR ITEMS WITHOUT JSN NUMBERS.

EQUIPMENT ACQ/INS LEGEND

VV - VA-FURNISHED AND INSTALLED

VC - VA-FURNISHED AND CONTRACTOR-INSTALLED

CC - CONTRACTOR-FURNISHED AND INSTALLED

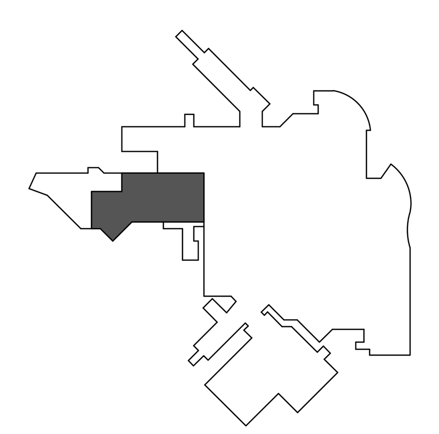

KEYPLAN
NTS
NORTH

Revision#	Description	Date:
1	ISSUE SET	08-19-2026

CONSULTANTS

CIVIL: **Ulteig Engineers, Inc.** 5701South Corporate Place, Sioux Falls, SD 57108, Phone: 605-323-2306

STRUCTURAL: **Ericksen Roed Associates** 2550 University Ave W, Suite 423-S, St. Paul, MN 55402, Phone: 651-251-7570

MEP: **Dunham Asssociates, Inc.** 50 South Sixth St, Suite 1100, Minneapolis, MN 55402, Phone: 612-465-7550

FOOD SERVICE: RIPPE ASSOCIATES, Foodservice Design + Consulting. **Rippe Associates** 10400 Yellow Circle Dr, Suite 100, Minneapolis, MN 55343, Phone: 952-933-0313

ARCHITECT OF RECORD: STONE GROUP ARCHITECTS. **Stone Group Architects, Inc.** 600 East 7th Street, Sioux Falls, SD 57103, Phone: 605-271-1144

STAMP

Office of Construction and Facilities Management

VA U.S. Department of Veterans Affairs

Drawing Title: EQUIPMENT SCHEDULE

Approved:

Phase

Project Title: RENOVATE FIRST FLOOR FOR NEW KITCHEN FOR THE SIOUX FALLS VA MEDICAL CENTER

Project Number: VA #438-21-403, SGA #201956

Building Number: 5

Location: SIOUX FALLS, SOUTH DAKOTA

Issue Date	Checked	Drawn
08-19-2026	BH	JH/MA

Drawing Number: AI-100

VA FORM 08 - 6231

C:\Users\M.Albert\Documents\201956_VA Sioux Falls Renovate_New Kitchen_A25_MichaelAlb.rvt

8/28/2026 9:28:07 AM

EQUIPMENT PLAN NOTES:

A. ROOM SIGNAGE TO BE INSTALLED PER ADA GUIDELINES AT EACH DOOR; OWNER-PROVIDED, CONTRACTOR-INSTALLED.

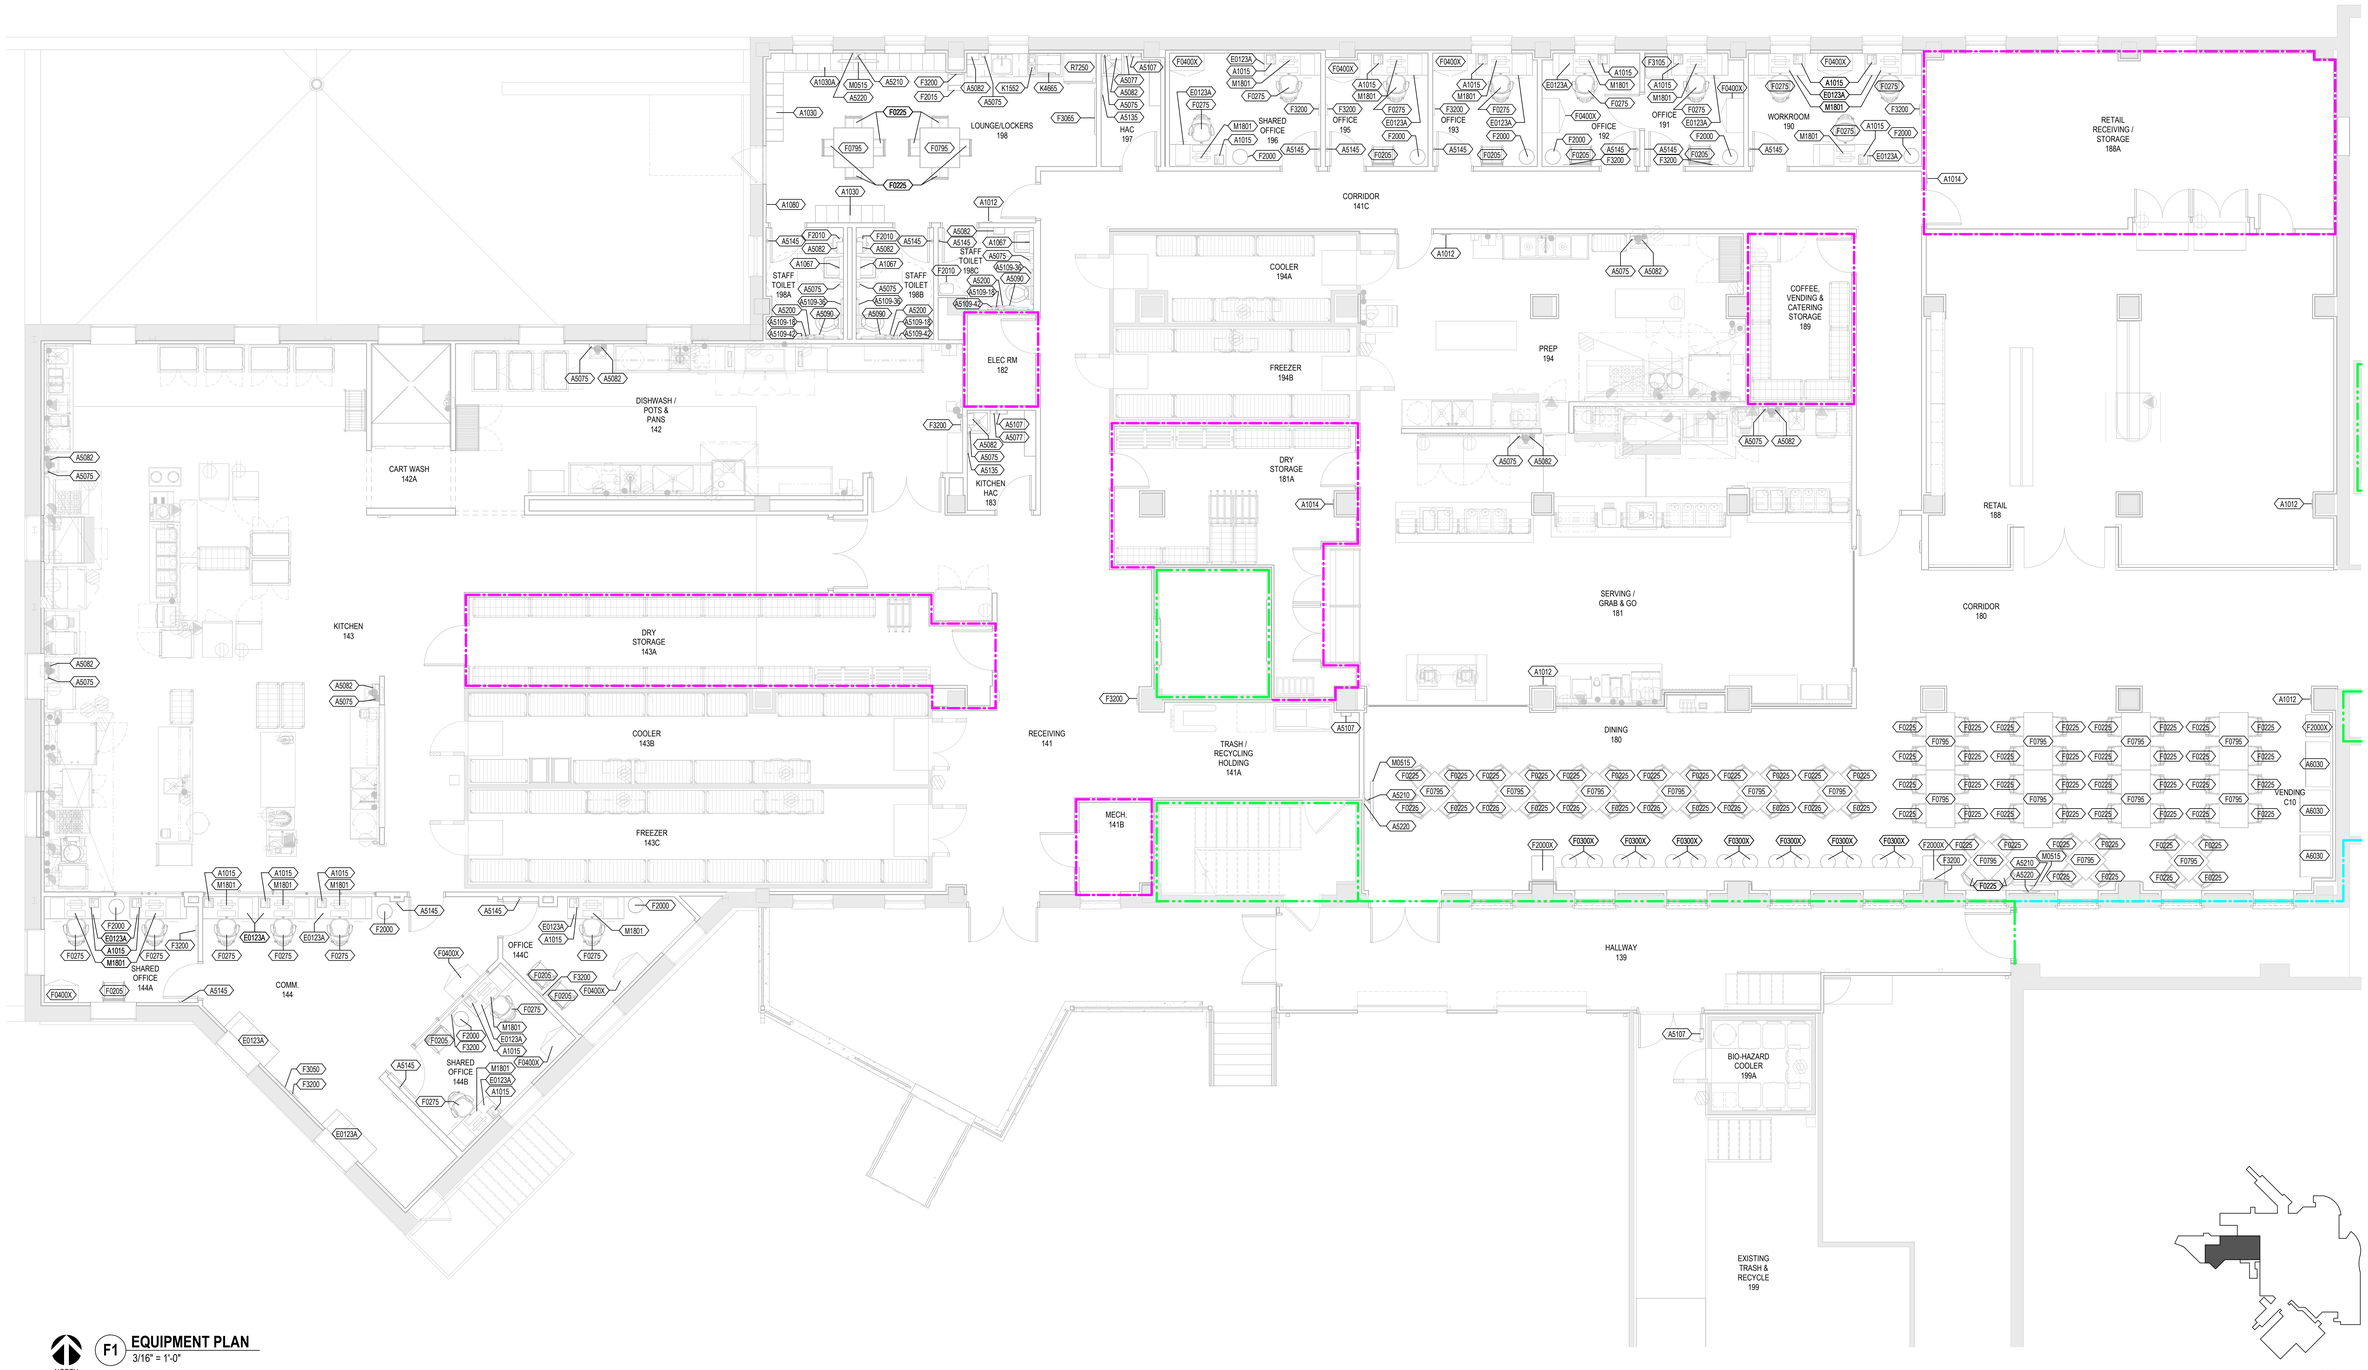

NORTH

F1 **EQUIPMENT PLAN**
3/16" = 1'-0"

KEYPLAN NTS

NORTH

Revision#	Description	Date:
1	ISSUE SET	08-19-2026

CONSULTANTS

CIVIL: **Ulteig**
Ulteig Engineers, Inc.
5701South Corporate Place
Sioux Falls, SD 57108
Phone: 605-323-2306

STRUCTURAL: **ERA ERICKSEN ROED & ASSOCIATES**
Ericksen Roed Associates
2550 University Ave W
Suite 423-S
St. Paul, MN 55402
Phone: 651-251-7570

MEP: **DUNHAM**
Dunham Asssociates, Inc.
50 South Sixth St
Suite 1100
Minneapolis, MN 55402
Phone: 612-465-7550

FOOD SERVICE: **RIPPE ASSOCIATES** Foodservice Design + Consulting
Rippe Associates
10400 Yellow Circle Dr
Suite 100
Minneapolis, MN 55343
Phone: 952-933-0313

ARCHITECT OF RECORD
STONE GROUP ARCHITECTS
Stone Group Architects, Inc.
600 East 7th Street
Sioux Falls, SD 57103
Phone: 605-271-1144

STAMP
REGISTERED ARCHITECT — JAMES A. HAECKER — SOUTH DAKOTA — 6-29-26

Office of Construction and Facilities Management

VA U.S. Department of Veterans Affairs

Drawing Title	EQUIPMENT PLAN
Phase	
Approved:	
Project Title	RENOVATE FIRST FLOOR FOR NEW KITCHEN FOR THE SIOUX FALLS VA MEDICAL CENTER
Project Number	VA #438-21-403 SGA #201956
Building Number	5
Location	SIOUX FALLS, SOUTH DAKOTA
Issue Date	08-19-2026
Checked	BH
Drawn	JH/MA
Drawing Number	AI-101

VA FORM 08 - 6231

C:\Users\M.Albert\Documents\201956_VA Sioux Falls Renovate_New Kitchen_A25_MichaelAlb.rvt
8/28/2026 9:28:13 AM
three inches = one foot
one and one half inches = one foot
one inch = one foot
three quarters inch = one foot
one half inch = one foot
three eighths inch = one foot
one quarter inch = one foot
one eighth inch = one foot

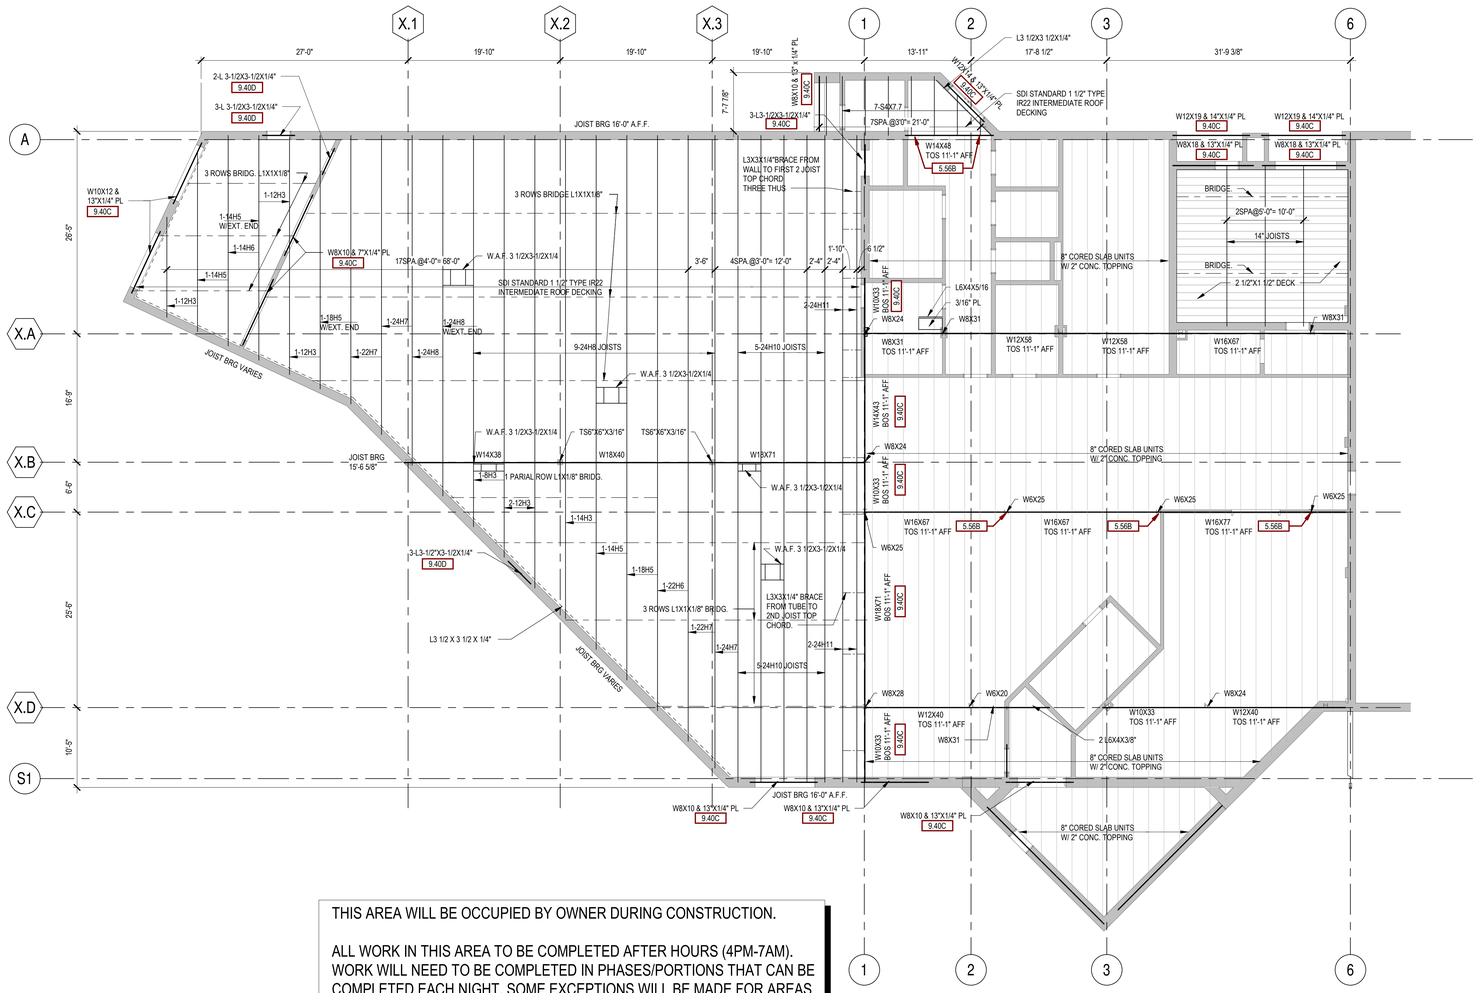

GROUND FLOOR FRAMING AND FIREPROOFING PLAN
F2
1/8" = 1'-0"
NORTH

THIS AREA WILL BE OCCUPIED BY OWNER DURING CONSTRUCTION.

ALL WORK IN THIS AREA TO BE COMPLETED AFTER HOURS (4PM-7AM). WORK WILL NEED TO BE COMPLETED IN PHASES/PORTIONS THAT CAN BE COMPLETED EACH NIGHT. SOME EXCEPTIONS WILL BE MADE FOR AREAS THAT REQUIRE MULTIPLE NIGHTS TO COMPLETE. COORDINATED WITH C.O.R. FOR PHASING OF WORK.

OWNER WILL BE RESPONSIBLE FOR MOVING FURNITURE, EQUIPMENT,, MATERIAL SHELVING AS REQUIRED FOR CONSTRUCTION ACCESS. CONTRACTOR IS RESPONSIBLE FOR PROTECTION OF FINISHES/FURNITURE/EQUIPMENT/STORED MATERIALS DURING CONSTRUCTION ACTIVITIES AND CLEANUP WILL BE REQUIRED AT COMPLETION OF EACH CONSTRUCTION SHIFT.

INSTALL SPRAY-APPLIED INTUMESCENT FIRE RESISTIVE COATING (2-HR RATED) TO ALL STEEL DECKING, STEEL JOISTS,/BRIDGING/BRACING, STEEL BEAMS, STEEL COLUMNS AND OTHER MISC. STEEL ELEMENTS NOTED ON THIS SHEET.

SGA KEYNOTES

Key Value	Keynote Text
5.56B	L 2X2X1/4" BRACE
9.40C	APPLY INTUMESCENT FIRE-RESTISTVIE COATING (2-HR) TO EXPOSED BOTTOM PLATE OF HEADER/LINTEL/BEAM
9.40D	APPLY INTUMESCENT FIRE-RESTISTVIE COATING (2-HR) TO EXPOSED INTERIOR BOTTOM SURFACE OF HEADER/LINTEL

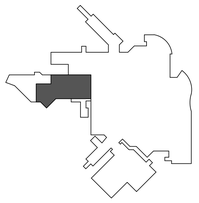

KEYPLAN
NTS
NORTH

Revision#	Description	Date:
1	ISSUE SET	08-19-2026

CONSULTANTS

CIVIL:
Ulteig Engineers, Inc.
5701South Corporate Place
Sioux Falls, SD 57108
Phone: 605-323-2306

STRUCTURAL:
Ericksen Roed Associates
2500 University Ave W
Suite 423-S
St. Paul, MN 55402
Phone: 651-251-7570

MEP:
Dunham Assocciates, Inc.
50 South Sixth St
Suite 1100
Minneapolis, MN 55402
Phone: 612-465-7550

FOOD SERVICE:
Rippe Associates
10400 Yellow Circle Dr
Suite 100
Minneapolis, MN 55343
Phone: 952-933-0313

ARCHITECT OF RECORD
STONE GROUP ARCHITECTS
Stone Group Architects, Inc.
600 East 7th Street
Sioux Falls, SD 57103
Phone: 605-271-1144

STAMP
REGISTERED ARCHITECT
JEFF SCHLIMGEN
SOUTH DAKOTA
EXP. 6-30-26

Office of Construction and Facilities Management
VA U.S. Department of Veterans Affairs

Drawing Title	GROUND FLOOR FRAMING & FIREPROOFING PLAN
Phase	
Approved:	
Project Title	RENOVATE FIRST FLOOR FOR NEW KITCHEN FOR THE SIOUX FALLS VA MEDICAL CENTER
Location	SIOUX FALLS, SOUTH DAKOTA
Issue Date	08-19-2026
Checked	BH
Drawn	JH/MA
Project Number	VA #438-21-403 SGA #201956
Building Number	5
Drawing Number	AZ-100

C:\Users\M.Albert\Documents\201956_VA Sioux Falls Renovate_New Kitchen_A25_MAlbertAlb.rvt
8/28/2026 9:28:13 AM
VA FORM 08 - 6231

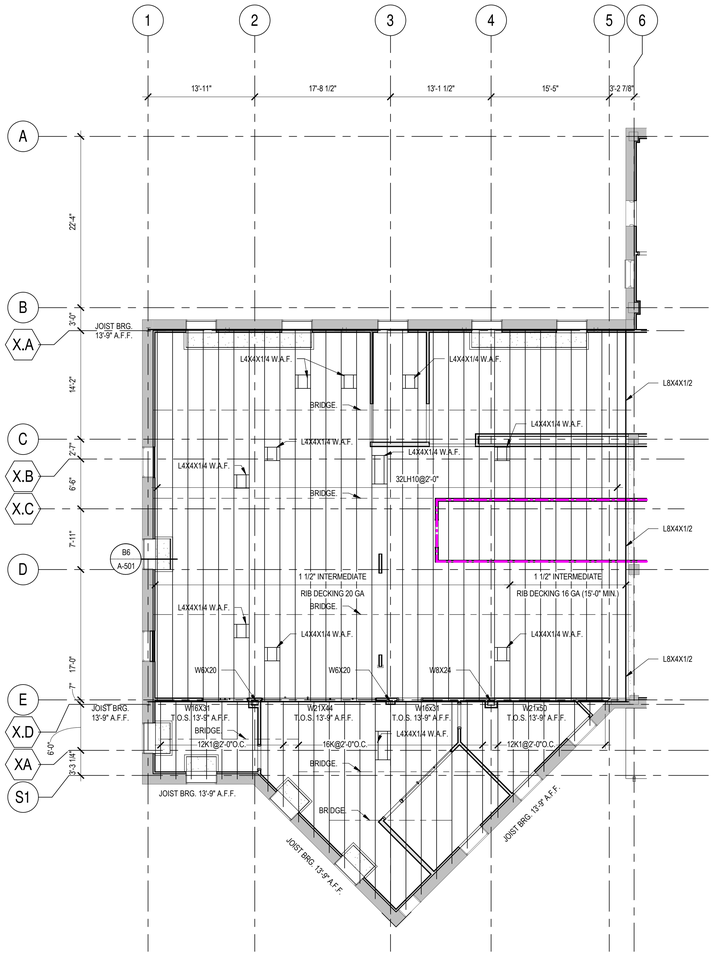

INSTALL SPRAY-APPLIED FIREPROOFING (2HR RATED) TO ALL STEEL DECKING, STEEL JOISTS/BRIDGING/BRACING, STEEL BEAMS, STEEL COLUMNS AND OTHER MISC. STEEL ELEMENTS NOTED ON THIS SHEET.

SGA KEYNOTES	
Key Value	Keynote Text

F5 **FIRST FLOOR ROOF FRAMING AND FIRE PROOFING PLAN**
NORTH 1/8" = 1'-0"

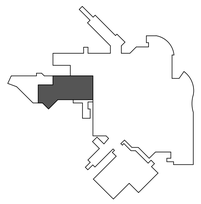

KEYPLAN NTS — NORTH

Revision#	Description	Date:
1	ISSUE SET	08-19-2026

CONSULTANTS

CIVIL: Ulteig
Ulteig Engineers, Inc.
5701South Corporate Place
Sioux Falls, SD 57108
Phone: 605-323-2306

STRUCTURAL: ERA ERICKSEN ROED & ASSOCIATES
Ericksen Roed Associates
2550 University Ave W
Suite 423-S
St. Paul, MN 55402
Phone: 651-251-7570

MEP: DUNHAM
Dunham Assoociates, Inc.
50 South Sixth St
Suite 1100
Minneapolis, MN 55402
Phone: 612-465-7500

FOOD SERVICE: RIPPE ASSOCIATES Foodservice Design + Consulting
Rippe Associates
10400 Yellow Circle Dr
Suite 100
Minneapolis, MN 55343
Phone: 952-933-0313

ARCHITECT OF RECORD
STONE GROUP ARCHITECTS
Stone Group Architects, Inc.
600 East 7th Street
Sioux Falls, SD 57103
Phone: 605-271-1144

STAMP
REGISTERED ARCHITECT — JAMES M. HOLLAND — SOUTH DAKOTA — 6-29-26

Office of Construction and Facilities Management
VA U.S. Department of Veterans Affairs

Drawing Title	FIRST FLOOR ROOF FRAMING & FIREPROOFING PLAN
Phase	
Approved:	
Project Title	RENOVATE FIRST FLOOR FOR NEW KITCHEN FOR THE SIOUX FALLS VA MEDICAL CENTER
Location	SIOUX FALLS, SOUTH DAKOTA
Issue Date	08-19-2026
Checked	BH
Drawn	JH/MA
Project Number	VA #438-21-403 SGA #201956
Building Number	5
Drawing Number	AZ-101

VA FORM 08 - 6231

C:\Users\M.Abert\Documents\201956_VA Sioux Falls Renovate_New Kitchen_A25_MichaelAlb.rvt
8/28/2026 9:28:13 AM

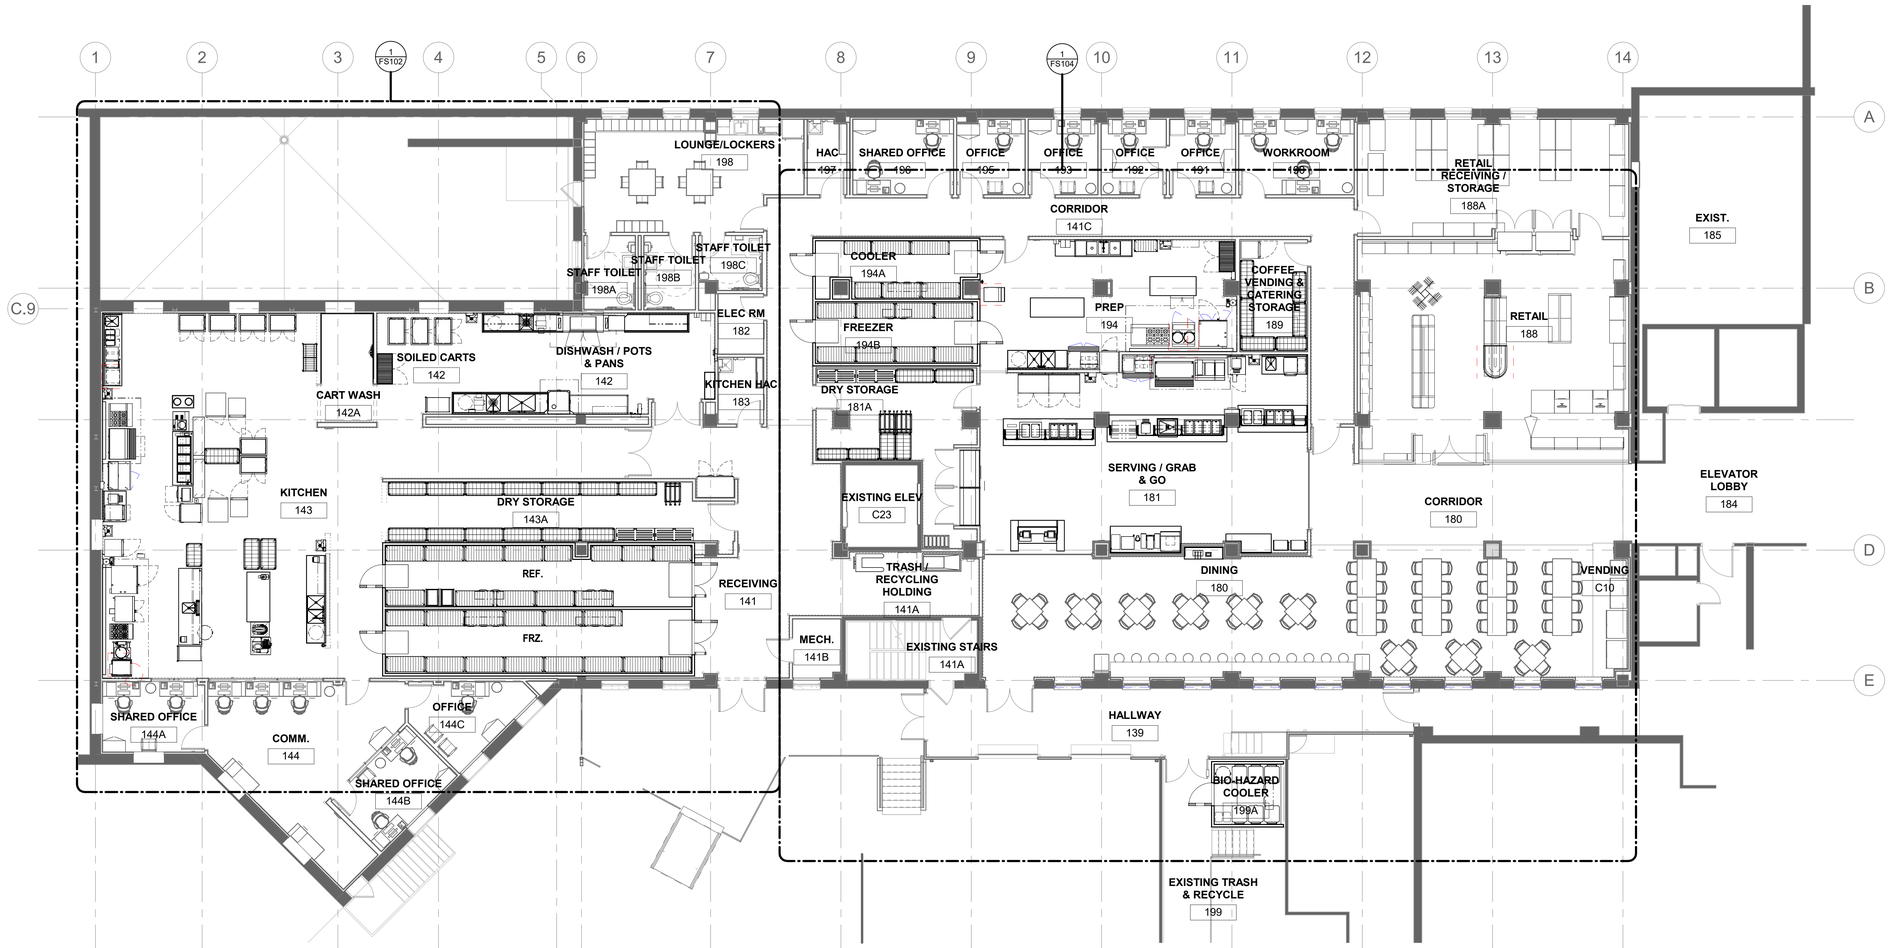

1 FOODSERVICE OVERALL EQUIPMENT PLAN
1/8" = 1'-0"

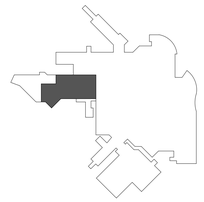

KEYPLAN
NTS
NORTH

Revision#	Description	Date:
1	ISSUE SET	08-18-2026

CONSULTANTS

CIVIL:
Ulteig Engineers, Inc.
5701South Corporate Place
Sioux Falls, SD 57108
Phone: 605-323-2306

STRUCTURAL:
Ericksen Roed Associates
2550 University Ave W
Suite 423-S
St. Paul, MN 55402
Phone: 651-251-7570

MEP:
Dunham Assoociates, Inc.
50 South Sixth St
Suite 1100
Minneapolis, MN 55402
Phone: 612-465-7500

FOOD SERVICE:
Rippe Associates
3600 American Boulevard W
Suite 315
Minneapolis, MN 55413
Phone: 952-933-0313

ARCHITECT OF RECORD
Stone Group Architects, Inc.
600 East 7th Street
Sioux Falls, SD 57103
Phone: 605-271-1144

STAMP

Office of Construction and Facilities Management

VA U.S. Department of Veterans Affairs

Drawing Title: FOODSERVICE EQUIPMENT PLAN - OVERALL
Phase:
Approved:
Project Title: RENOVATE FIRST FLOOR FOR NEW KITCHEN FOR THE SIOUX FALLS VA MEDICAL CENTER
Location: SIOUX FALLS, SOUTH DAKOTA
Issue Date: 8-18-2026
Checked: JA
Drawn: ZS
Project Number: VA #438-21-403 SGA #201956
Building Number: 5
Drawing Number: FS100

VA FORM 08 - 6231

I:\RIPPE\Project\Sioux Falls VA Phase 4-5 26.023.00\20.148.00-FS EQP CENTRAL 2025.rvt
8/17/2026 5:11:50 PM

FOODSERVICE EQUIPMENT SCHEDULE - NFS KITCHEN				
ITEM #	QTY	DESCRIPTION	REMARKS	FURNISHED
1	1	WALK-IN REFRIGERATOR		CF/CI
2A	1	CONDENSING UNIT		CF/CI
2B	1	REFRIGERATION SYSTEM COIL		CF/CI
3	1	WALK-IN REFRIGERATOR/FREEZER COMPLEX		CF/CI
4A	2	CONDENSING UNIT		CF/CI
4B	1	FREEZER SYSTEM COIL		CF/CI
5A	1	CONDENSING UNIT		CF/CI
5B	1	REFRIGERATION SYSTEM COIL		CF/CI
6	27	REFRIGERATOR/FREEZER SHELVING		OF/CI
7	2	MOBILE RACK		OF/CI
8	2	DUNNAGE RACK		OF/CI
9	1	CAN RACK		OF/CI
10	1	OPEN NUMBER		N/A
11	1	OPEN NUMBER		N/A
12	13	DRY STORAGE SHELVING		OF/CI
13	1	REACH-IN REFRIGERATOR, 2-SEC.		OF/CI
14	2	SECURE SHELVING		OF/CI
15	1	BASE & DOME RACK		OF/CI
16	1	DETERGENT SYSTEM	BY OWNER'S VENDOR	OF/CI
17	1	EYE/FACE WASH STATION		CF/CI
18	2	RACK SHELF		OF/CI
19	1	CLEAN DISHTABLE		CF/CI
20	1	OPEN NUMBER		N/A
21	1	OPEN NUMBER		N/A
22	2	EXHAUST DUCT RISER		OF/CI
23	1	DISHMACHINE W/BOOSTER HEATER		OF/CI
24	1	WALL SHELF		OF/CI
25	1	SOILED DISHTABLE		CF/CI
26	2	MINI WASTE XPRESS SYSTEM		OF/CI
27	3	SPRAY RINSE		OF/CI
28	4	MOBILE TRASH BIN		OF/CI
29	4	HAND SINK		CF/CI
30	1	TRASH BIN		OF/OI
31	1	TEA BREWER	BY OWNER'S VENDOR	OF/CI
32	9	PATIENT TRAY DELIVERY CART		OF/CI
33	1	HOSE REEL		OF/CI
34	1	CLEAN DISHTABLE		CF/CI
35	1	POT & PAN MACHINE		OF/CI
36	1	CONDENSATE HOOD		OF/CI
37	1	POWER SOAK SINK		CF/CI
38	2	UTILITY CART		OF/CI
39	1	WALL SHELF		OF/CI
40	1	HOSE STATION		OF/CI
41	1	CART WASH WALL PANEL		OF/CI
42	1	BEVERAGE COUNTER W/SINK		OF/CI
43	3	MOBILE RACK DOLLY		OF/CI
44	1	AIRPOT BREWER	BY OWNER'S VENDOR	OF/CI
45	1	TRIPLE 5 GALLON BOWL		OF/CI
46	1	ICE DISPENSER		OF/CI
47	2	MOBILE AIR SCREEN REFRIGERATOR		OF/CI
48	2	REACH-IN FREEZER, 1-SEC.		OF/CI
49	1	STARTER SHELVING		OF/CI
50	2	MOBILE WORKTABLE		OF/CI
51	1	WARMING DRAWER		OF/CI

FOODSERVICE EQUIPMENT SCHEDULE - NFS KITCHEN				
ITEM #	QTY	DESCRIPTION	REMARKS	FURNISHED
52	1	HOT FOOD COUNTER		OF/CI
53	5	HOT FOOD WELL		OF/CI
54	1	FILL FAUCET		OF/CI
55	1	HEAT LAMP		OF/CI
56	1	PRINTER	BY OWNER	OF/CI
57	1	BASE HEATER		OF/CI
58	1	BASE HEATER STAND		OF/CI
59	1	PLATE DISPENSER		OF/CI
60	1	MICROWAVE OVEN		OF/CI
61	1	OPEN NUMBER		N/A
62	1	MOBILE WARMING CABINET		OF/CI
63	1	EXHAUST HOOD (TYPE I)		CF/CI
64	1	FIRE PROTECTION SYSTEM		CF/CI
65	1	STAINLESS STEEL WALL PANEL		OF/CI
66	1	EXHAUST HOOD CONTROL PANEL		CF/CI
67	1	4 BURNER RANGE W/OVEN & WORKTOP		OF/CI
68A	1	GRILL		OF/CI
68B	1	REFRIGERATED BASE, 1-SEC.		OF/CI
69	1	REFRIGERATED PREP TABLE		OF/CI
70	1	UTILITY CHASE		OF/CI
71	1	WALL SHELF		OF/CI
72	1	CONVEYOR TOASTER		OF/CI
73	1	ACCELERATED OVEN		OF/CI
74	1	WORKTABLE		OF/CI
75	1	REACH-IN REFRIGERATOR, 1-SEC.		OF/CI
76	1	EXHAUST HOOD (TYPE I)		CF/CI
77	1	FIRE PROTECTION SYSTEM		CF/CI
78	1	EXHAUST HOOD CONTROL PANEL		CF/CI
79	1	STAINLESS STEEL WALL PANEL		OF/CI
80	1	OPEN NUMBER		N/A
81	1	UTILITY CHASE		OF/CI
82A	1	WATER FILTRATION RO SYSTEM		OF/CI
82B	1	BUMPER GUARD		OF/CI
83	1	COMBI OVEN, 1-SEC. W/STAND		OF/CI
84	1	CONVECTION OVEN, 2-SEC.		OF/CI
85	1	12 GALLON KETTLE W/STAND		OF/CI
86	1	4 BURNER RANGE W/CABINET BASE		OF/CI
87	1	STEAMER		OF/CI
88	2	BLENDER		OF/CI
89	1	WORKCOUNTER W/SINK		OF/CI
90	1	MOBILE INGREDIENT BIN		OF/CI
91	1	EQUIPMENT STAND		OF/CI
92	3	PAN STORAGE SHELVING		OF/CI
93	1	FOOD PROCESSOR		OF/CI
94	1	WORKCOUNTER		OF/CI
95	1	20 QUART MIXER		OF/CI
96	1	MOBILE EQUIPMENT STAND		OF/CI
97	1	SLICER		OF/CI
98	1	MOBILE EQUIPMENT STAND		OF/CI
99	1	OPEN NUMBER		N/A
100	1	OPEN NUMBER		N/A
101	1	PREP COUNTER W/SINKS		CF/CI
102	1	WALL SHELF		OF/CI
103	1	POWER MIXER		OF/CI

Revision#	Description	Date:
1	ISSUE SET	08-18-2026

CONSULTANTS

CIVIL:
Ulteig Engineers, Inc.
5701South Corporate Place
Sioux Falls, SD 57108
Phone: 605-323-2306

STRUCTURAL:
Ericksen Roed Associates
2550 University Ave W
Suite 423-S
St. Paul, MN 55402
Phone: 651-251-7570

MEP:
Dunham Asssociates, Inc.
50 South Sixth St
Suite 1100
Minneapolis, MN 55402
Phone: 612-465-7550

FOOD SERVICE:
Rippe Associates
3600 American Boulevard W
Suite 315
Minneapolis, MN 55413
Phone: 952-933-0313

ARCHITECT OF RECORD

Stone Group Architects, Inc.
600 East 7th Street
Sioux Falls, SD 57103
Phone: 605-271-1144

STAMP

REGISTERED ARCHITECT — JOSEPH A. STONE — NORTH DAKOTA — SOUTH DAKOTA — 6-29-26

Office of Construction and Facilities Management

VA U.S. Department of Veterans Affairs

Drawing Title: FOODSERVICE EQUIPMENT SCHEDULE - NFS
Phase:
Approved:
Project Title: RENOVATE FIRST FLOOR FOR NEW KITCHEN FOR THE SIOUX FALLS VA MEDICAL CENTER
Location: SIOUX FALLS, SOUTH DAKOTA
Issue Date: 8-18-2026
Checked: JA
Drawn: ZS
Project Number: VA #438-21-403 SGA #201956
Building Number: 5
Drawing Number: FS101

three inches = one foot
one and one half inches = one foot
one inch = one foot
three quarters inch = one foot
one half inch = one foot
three eighths inch = one foot
one quarter inch = one foot
one eighth inch = one foot
8/17/2026 5:11:51 PM
I:\RIPPE\Project\Sioux Falls VA Phase 4-5 26.023.00\20-148.00-FS EQP CENTRAL 2025.rvt

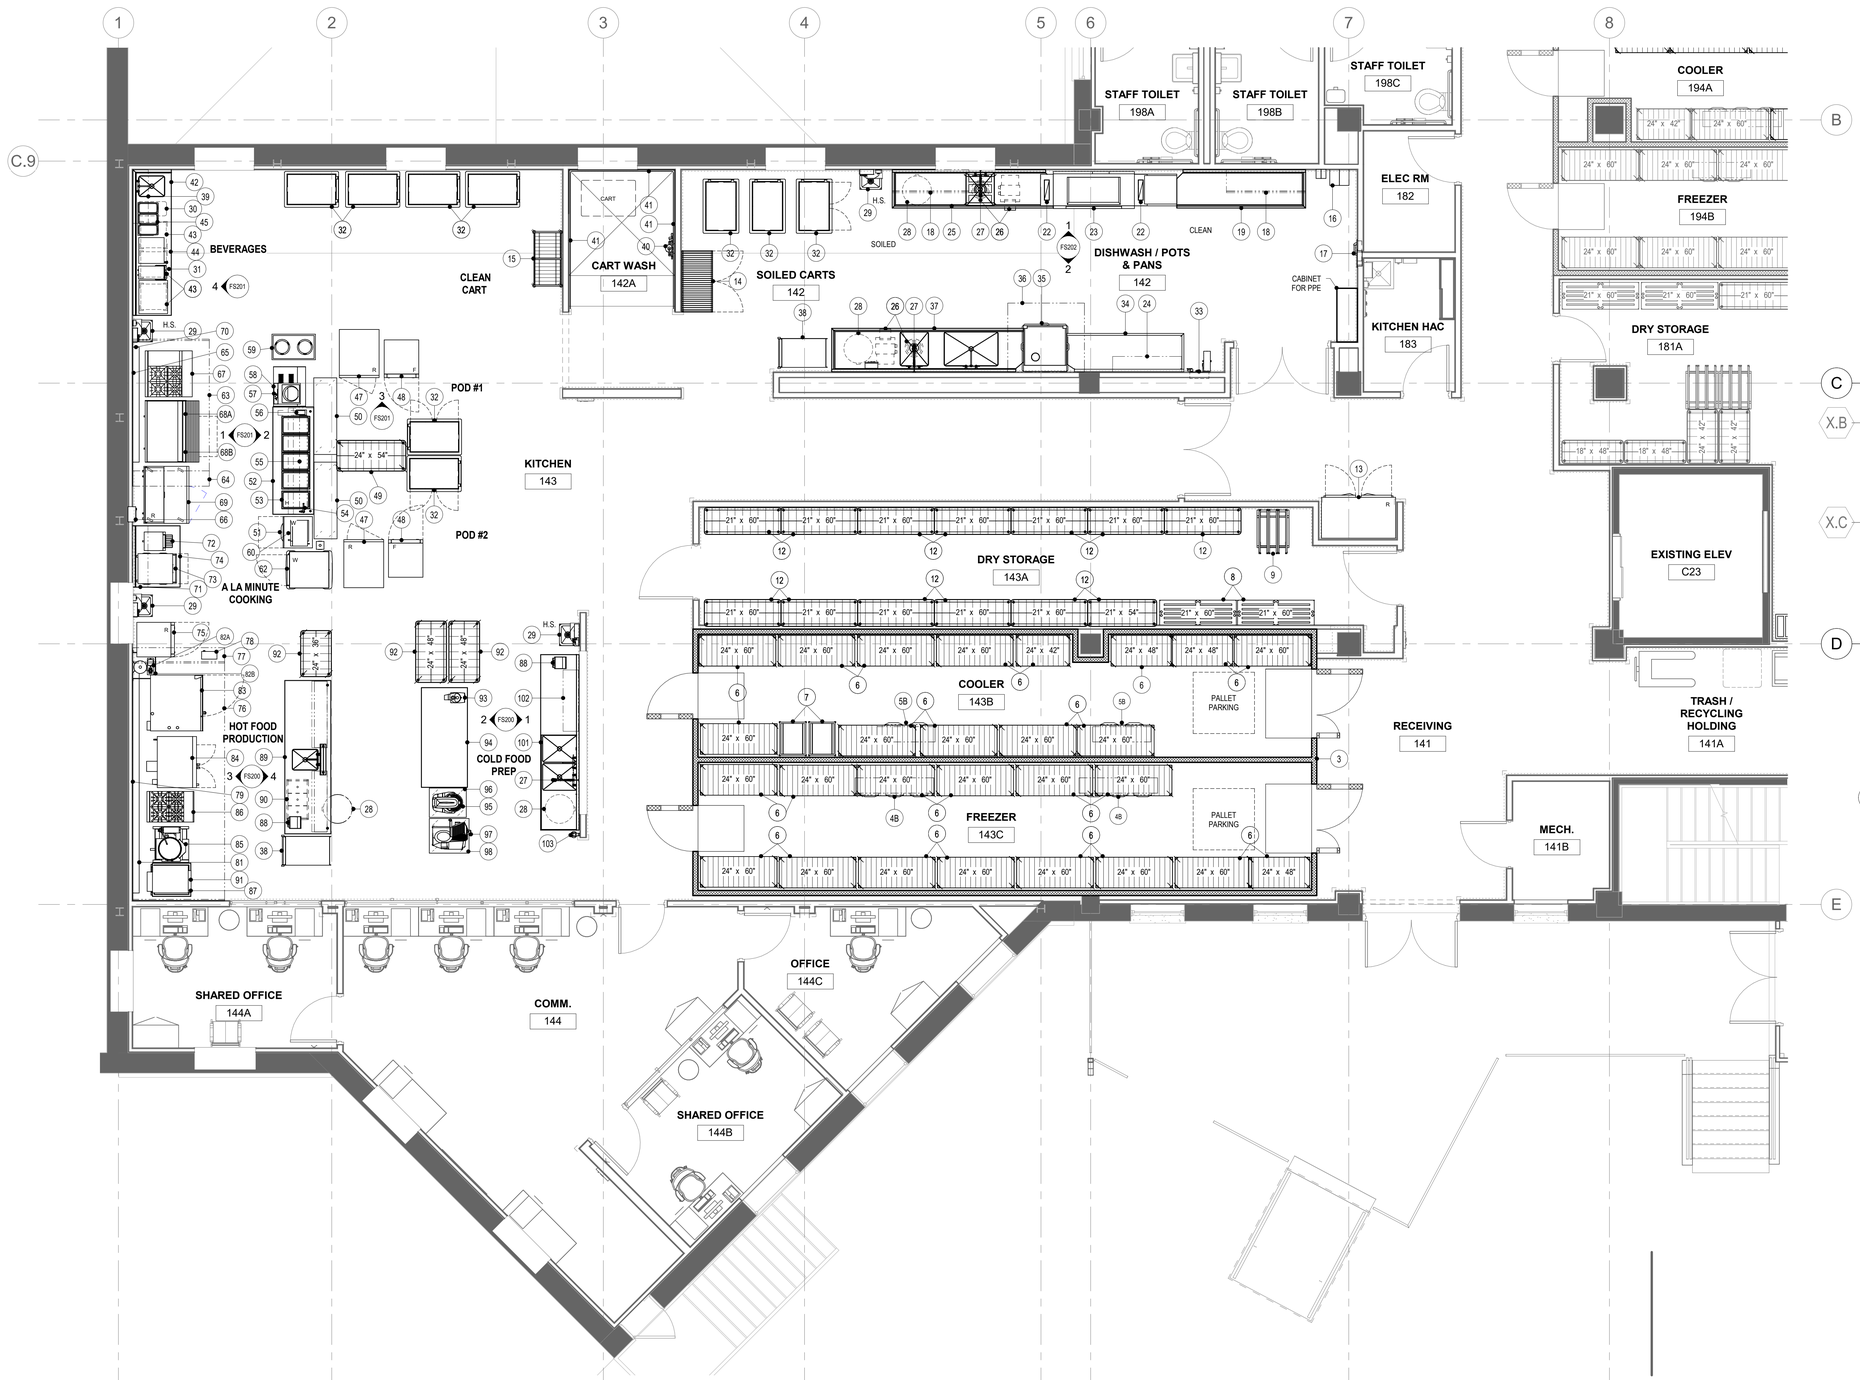

1 FOODSERVICE EQUIPMENT PLAN - NFS KITCHEN
1/4" = 1'-0"

CONDENSING UNITS ARE LOCATED INSIDE IN THEMECHANICAL ROOM. VERIFY EXACT LOCATION WITH ARCHITECT/ENGINEER. ---------- ROOF CURBS, AND ALL PENETRATIONS FOR REFRIGERATION LINES AND UTILITIES ARE NOT BY SECT. 114000 CONTRACTOR.

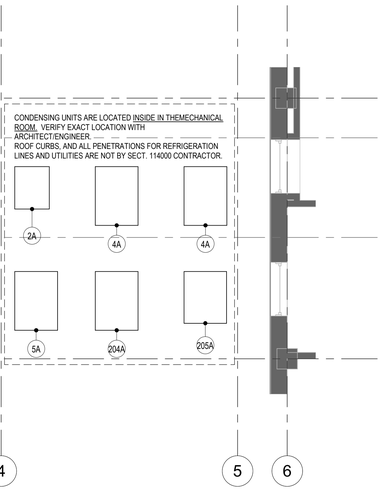

2 FOODSERVICE EQUIPMENT PLAN - CONDENSING UNITS
1/4" = 1'-0"

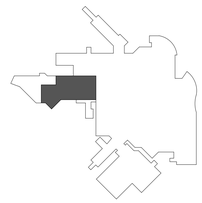

KEYPLAN
NTS
NORTH

Revision#	Description	Date:
1	ISSUE SET	08-18-2026

CONSULTANTS

CIVIL:
Ulteig Engineers, Inc.
5701South Corporate Place
Sioux Falls, SD 57108
Phone: 605-323-2306

STRUCTURAL:
Ericksen Roed Associates
2550 University Ave W
Suite 423-S
St. Paul, MN 55402
Phone: 651-251-7570

MEP:
Dunham Asssociates, Inc.
50 South Sixth St
Suite 1100
Minneapolis, MN 55402
Phone: 612-465-7550

FOOD SERVICE:
Rippe Associates
3600 American Boulevard W
Suite 315
Minneapolis, MN 55413
Phone: 952-933-0313

ARCHITECT OF RECORD

Stone Group Architects, Inc.
600 East 7th Street
Sioux Falls, SD 57103
Phone: 605-271-1144

STAMP

REGISTERED ARCHITECT — ZACHARY S. SCHMIDT — SOUTH DAKOTA — 08-18-25

Office of Construction and Facilities Management

VA U.S. Department of Veterans Affairs

Drawing Title	FOODSERVICE EQUIPMENT PLAN - NFS
Phase	
Approved:	
Project Title	RENOVATE FIRST FLOOR FOR NEW KITCHEN FOR THE SIOUX FALLS VA MEDICAL CENTER
Location	SIOUX FALLS, SOUTH DAKOTA
Project Number	VA #438-21-403 SGA #201956
Building Number	5
Drawing Number	FS102
Issue Date	8-18-2026
Checked	JA
Drawn	ZS

VA FORM 08 - 6231

\\RIPPE\Project\Sioux Falls VA Phase 4-5 26.023.00\20.148.00-FS EQP CENTRAL 2025.rvt

8/17/2026 5:11:55 PM

three inches = one foot
one and one half inches = one foot
one inch = one foot
three quarters inch = one foot
one half inch = one foot
three eighths inch = one foot
one quarter inch = one foot
one eighth inch = one foot

FOODSERVICE EQUIPMENT SCHEDULE - VCS KITCHEN				
ITEM #	QTY	DESCRIPTION	REMARKS	FURNISHED
200	2	CAN RACK		OF/CI
201	6	DRY STORAGE SHELVING		OF/CI
202	2	DUNNAGE RACK		OF/CI
203	1	WALK-IN REFRIGERATOR/FREEZER COMPLEX		CF/CI
204A	1	CONDENSING UNIT		OF/CI
204B	1	FREEZER SYSTEM COIL		CF/CI
205A	1	CONDENSING UNIT		OF/CI
205B	1	REFRIGERATION SYSTEM COIL		CF/CI
206	14	REFRIGERATOR/FREEZER SHELVING		OF/CI
207A	1	ICE MAKER		OF/CI
207B	1	ICE BIN		OF/CI
207C	1	WATER FILTER		OF/CI
208	1	DETERGENT SYSTEM	BY OWNER'S VENDOR	OF/CI
209	3	HAND SINK		CF/CI
210	1	OPEN NUMBER		N/A
211	1	WORKTABLE		OF/CI
212	1	MOBILE TRASH BIN	BY OWNER	OF/CI
213	1	POT & PAN SINK		CF/CI
214	1	SPRAY RINSE		OF/CI
215	1	PAN STORAGE SHELVING		OF/CI
216	1	EXHAUST HOOD (TYPE I)		CF/CI
217	1	FIRE PROTECTION SYSTEM		CF/CI
218	1	STAINLESS STEEL WALL PANEL		OF/CI
219	1	EXHAUST HOOD CONTROL PANEL		CF/CI
220	1	UNDERCOUNTER REFRIGERATOR		OF/CI
221	1	OPEN NUMBER		N/A
222A	1	COMBI OVEN, 1-SEC.		OF/CI
222B	1	CONVECTION OVEN, 1-SEC		OF/CI
223	1	WATER FILTRATION RO SYSTEM		OF/CI
224	1	HOT FOOD WORKCOUNTER		OF/CI
225	1	6 GALLON KETTLES W/STAND		OF/CI
226	1	6 BURNER RANGE W/GRILL & OVENS		OF/CI
227	1	PASS-THRU WARMING CABINET, 1-SEC.		OF/CI
228	1	REFRIGERATED PREP TABLE		OF/CI
229	1	PREP COUNTER W/SINKS		CF/CI
230	1	UTILITY CHASE		OF/CI
231	1	WALL SHELF		OF/CI
232	1	REACH-IN REFRIGERATOR, 1-SEC.		OF/CI
233	6	DRY STORAGE SHELVING		OF/CI
234	1	OPEN NUMBER		N/A
235	2	UNDERCOUNTER REFRIGERATOR, 2- SEC.		OF/CI
236	1	PRODUCT HOLDING BIN		OF/CI
237	1	REFRIGERATED PREP TABLE		OF/CI
238	1	EXHAUST HOOD (TYPE I)		CF/CI
239	1	FIRE PROTECTION SYSTEM		CF/CI
240	1	UTILITY CHASE		OF/CI
241	1	STAINLESS STEEL WALL PANEL		OF/CI
242	1	EXHAUST HOOD CONTROL PANEL		CF/CI
243	1	GRILL		OF/CI

FOODSERVICE EQUIPMENT SCHEDULE - VCS KITCHEN				
ITEM #	QTY	DESCRIPTION	REMARKS	FURNISHED
244	1	FRYER W/FILTER, 2-SEC. & DUMPSTATION		OF/CI
245	1	WORKTOP FREEZER, 1-SEC.		OF/CI
246	2	CONVEYOR TOASTER		OF/CI
247	1	WORKCOUNTER W/SINK		OF/CI
248	1	ACCELERATED OVEN		OF/CI
249	1	TRASH BIN		OF/OI
250	1	OPEN NUMBER		N/A
251	1	OPEN NUMBER		N/A
252	1	SERVING COUNTER-ACTION		OF/CI
253	1	PROTECTOR SHELF SYSTEM		OF/CI
254	2	HOT FOOD WELL, 3-WELL		OF/CI
255	2	HOT/COLD PAN, 2-WELL		OF/CI
256	1	SERVING COUNTER-GRILL		OF/CI
257	1	PROTECTOR SHELF SYSTEM		OF/CI
258	1	HOT FOOD WELL, 4-WELL		OF/CI
259	1	DROP-IN COLD PAN, 2-WELL		OF/CI
260	1	OPEN NUMBER		N/A
261	1	OPEN NUMBER		N/A
263	1	HEATED SHELF		OF/CI
264	1	SERVING COUNTER-ENTRÉE		OF/CI
265	3	PROTECTOR SHELF SYSTEM		OF/CI
266	2	REFRIGERATED DISPLAY CASE		OF/CI
267	1	OPEN NUMBER		N/A
268	1	OPEN NUMBER		N/A
269	1	BEVERAGE COUNTER		OF/CI
270	2	CUP DISPENSER		OF/CI
271	1	AIRPOT BREWER	BY OWNER'S VENDOR	OF/CI
272	1	AIRPOT DISPENSER	BY OWNER'S VENDOR	OF/CI
273	1	TEA BREWER	BY OWNER'S VENDOR	OF/CI
274	1	BULK CREAMER DISPENSER	BY OWNER'S VENDOR	OF/CI
275A	1	SODA SYSTEM RACK	BY OWNER'S VENDOR	OF/CI
275B	1	ICE DISPENSER W/SODA HEADS	BY OWNER'S VENDOR	OF/CI
275C	1	SODA SYSTEM CARBONATOR	BY OWNER'S VENDOR	OF/CI
276	1	ICE MAKER		OF/CI
277	1	WATER FILTRATION SYSTEM		OF/CI
278	1	SNACK DISPLAY		OF/CI
279	2	TRAY CART		OF/CI
280	1	OPEN NUMBER		N/A
281	1	OPEN NUMBER		N/A
282	1	CASHIER COUNTER		OF/CI
283	1	P.O.S. SYSTEM	BY OWNER	OF/CI
284	1	CONDIMENT COUNTER		CF/CI
285	1	CONDIMENT DISPENSER		OF/CI
286	1	NAPKIN DISPENSER		OF/CI
287	1	TILT TRUCK		OF/CI
288	1	RECYCLING BIN		OF/CI
289	1	PALLET JACK		OF/CI
290	2	DISPLAY REFRIGERATOR, 2-SEC.		OF/CI
291	1	REFRIGERATED GRAB AND GO CASE		OF/CI

Revision#	Description	Date:
1	ISSUE SET	08-18-2026

CONSULTANTS

CIVIL:
Ulteig Engineers, Inc.
5701South Corporate Place
Sioux Falls, SD 57108
Phone: 605-323-2306

STRUCTURAL:
Ericksen Roed Associates
2550 University Ave W
Suite 423-S
St. Paul, MN 55402
Phone: 651-251-7570

MEP:
Dunham Assosciates, Inc.
50 South Sixth St
Suite 1100
Minneapolis, MN 55402
Phone: 612-465-7550

FOOD SERVICE:
Rippe Associates
3600 American Boulevard W
Suite 315
Minneapolis, MN 55413
Phone: 952-933-0313

ARCHITECT OF RECORD

Stone Group Architects, Inc.
600 East 7th Street
Sioux Falls, SD 57103
Phone: 605-271-1144

STAMP

REGISTERED ARCHITECT
JOSHUA ALLEN ANDERSON
NO. 14
SOUTH DAKOTA
8-28-25

Office of Construction and Facilities Management

VA U.S. Department of Veterans Affairs

Drawing Title: FOODSERVICE EQUIPMENT SCHEDULE - VCS
Phase:
Approved:
Project Title: RENOVATE FIRST FLOOR FOR NEW KITCHEN FOR THE SIOUX FALLS VA MEDICAL CENTER
Location: SIOUX FALLS, SOUTH DAKOTA
Issue Date: 8-18-2026
Checked: JA
Drawn: ZS
Project Number: VA #438-21-403 SGA #201956
Building Number: 5
Drawing Number: FS103

VA FORM 08 - 6231

three inches = one foot
one and one half inches = one foot
one inch = one foot
three quarters inch = one foot
one half inch = one foot
three eighths inch = one foot
one quarter inch = one foot
one eighth inch = one foot
8/17/2026 5:11:56 PM
\\RIPPE\Project\Sioux Falls VA Phase 4-5 26.023.00\20.148.00-FS EQP CENTRAL 2025.rvt

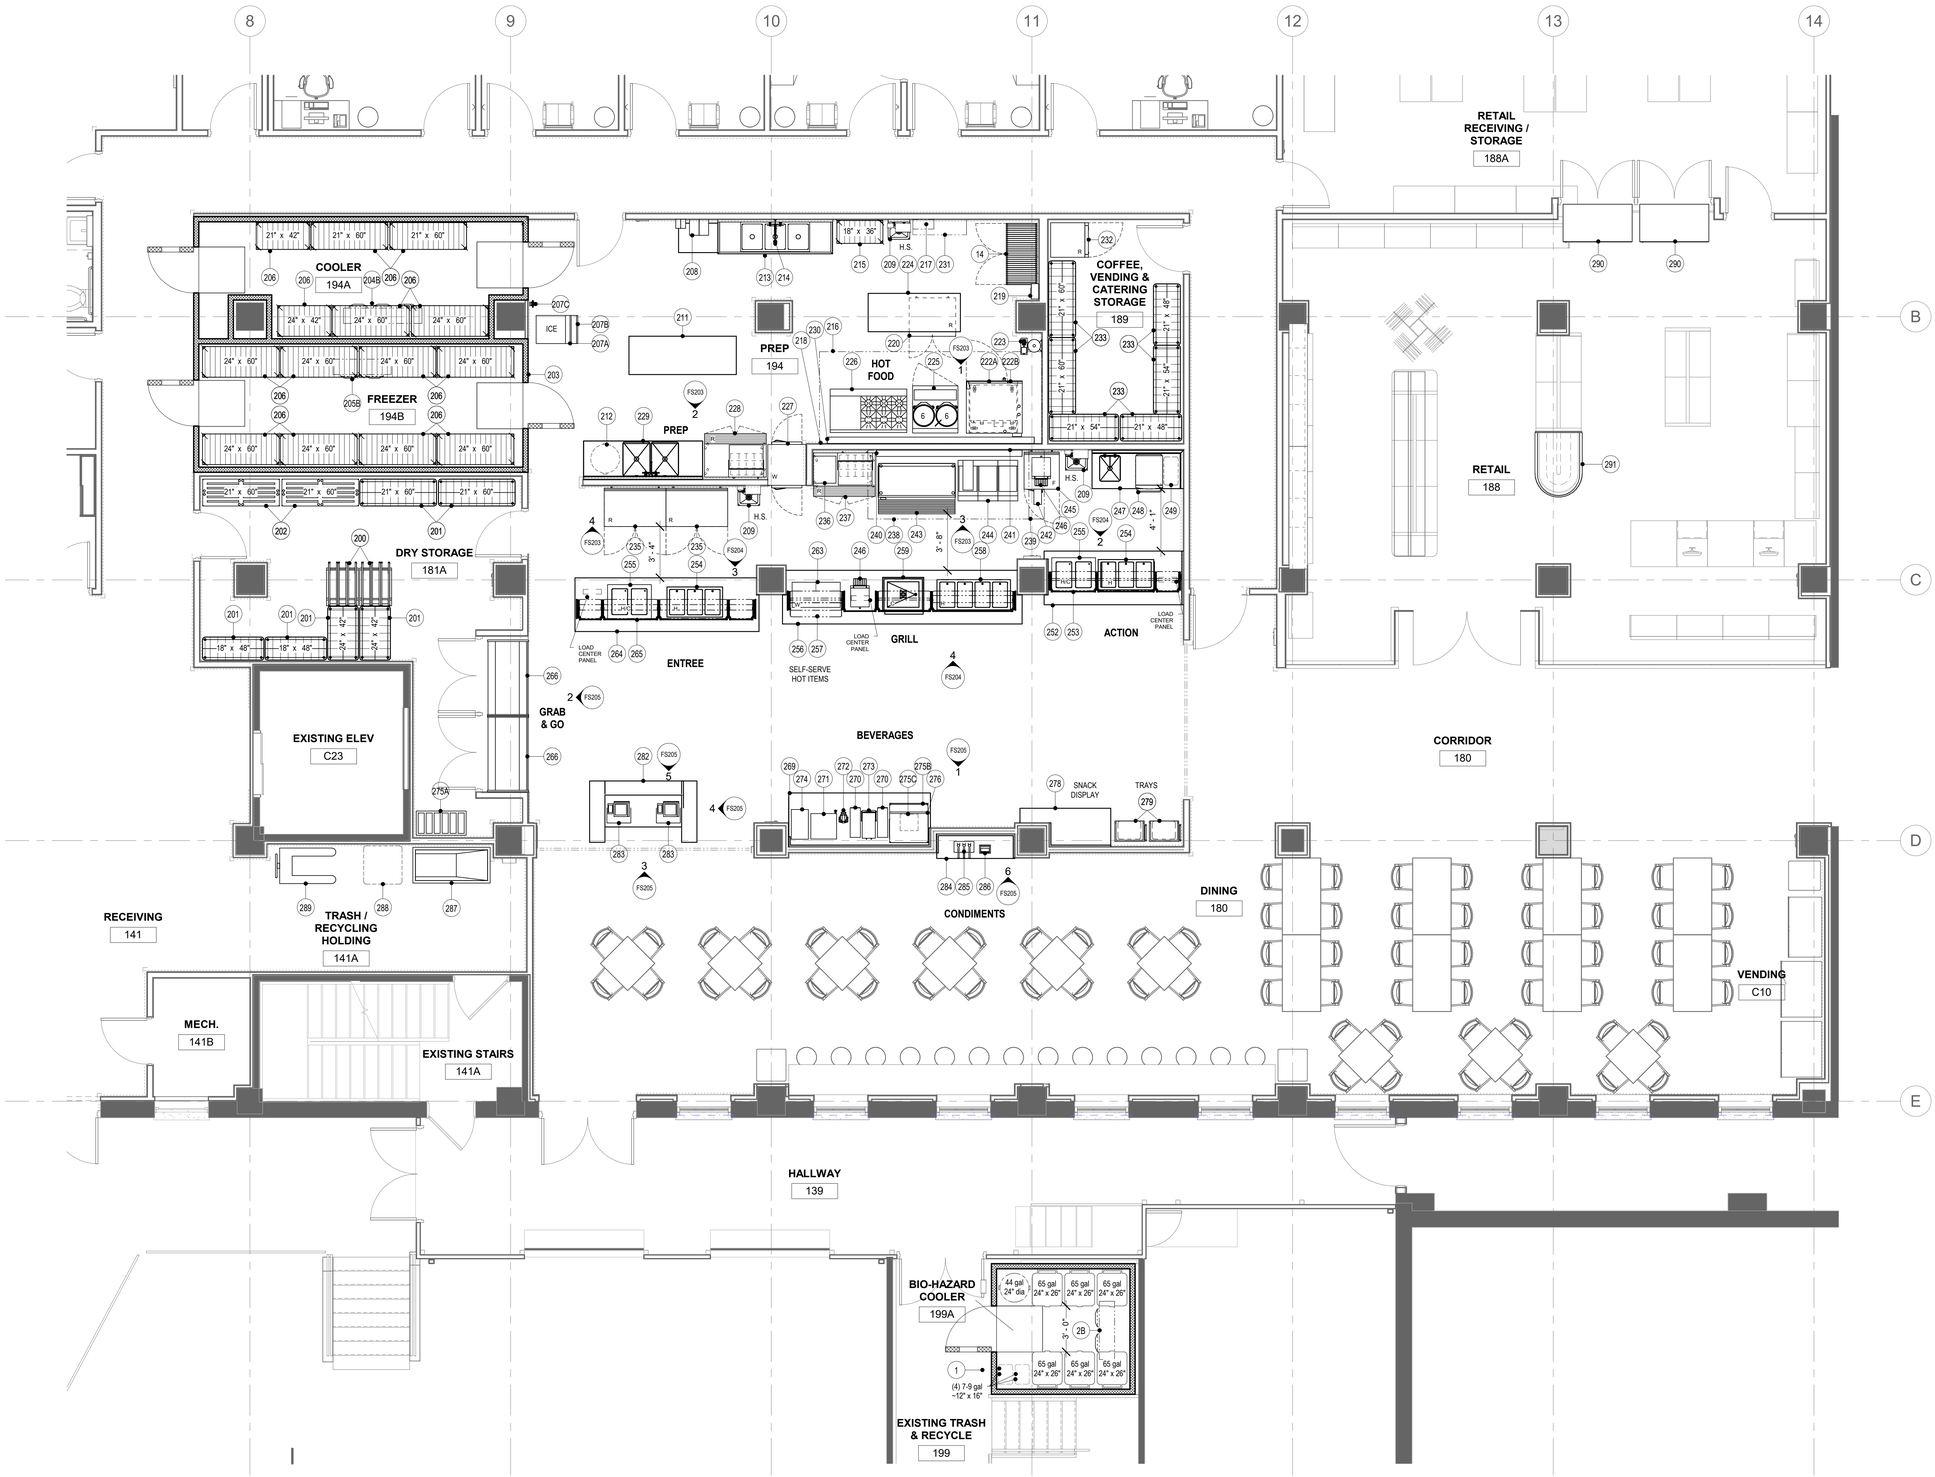

1 FOODSERVICE EQUIPMENT PLAN - VCS KITCHEN
1/4" = 1'-0"

KEYPLAN
NTS
NORTH

Revision#	Description	Date:
1	ISSUE SET	08-18-2026

CONSULTANTS

CIVIL:
Ulteig Engineers, Inc.
5701South Corporate Place
Sioux Falls, SD 57108
Phone: 605-323-2306

STRUCTURAL:
Ericksen Roed Associates
2550 University Ave W
Suite 423-S
St. Paul, MN 55402
Phone: 651-251-7570

MEP:
Dunham Assoociates, Inc.
50 South Sixth St
Suite 1100
Minneapolis, MN 55402
Phone: 612-465-7550

FOOD SERVICE:
Rippe Associates
3600 American Boulevard W
Suite 315
Minneapolis, MN 55413
Phone: 952-933-0313

ARCHITECT OF RECORD

Stone Group Architects, Inc.
600 East 7th Street
Sioux Falls, SD 57103
Phone: 605-271-1144

STAMP

Office of Construction and Facilities Management

VA U.S. Department of Veterans Affairs

Drawing Title: FOODSERVICE EQUIPMENT PLAN - VCS
Phase:
Approved:
Project Title: RENOVATE FIRST FLOOR FOR NEW KITCHEN FOR THE SIOUX FALLS VA MEDICAL CENTER
Location: SIOUX FALLS, SOUTH DAKOTA
Project Number: VA #438-21-403 SGA #201956
Building Number: 5
Drawing Number: FS104
Issue Date: 8-18-2026
Checked: JA
Drawn: ZS

VA FORM 08 - 6231

I:\RIPPE\Project\Sioux Falls VA Phase 4-5 26.023.00\20.148.00-FS EQP CENTRAL 2025.rvt
8/17/2026 5:12:00 PM