First Floor

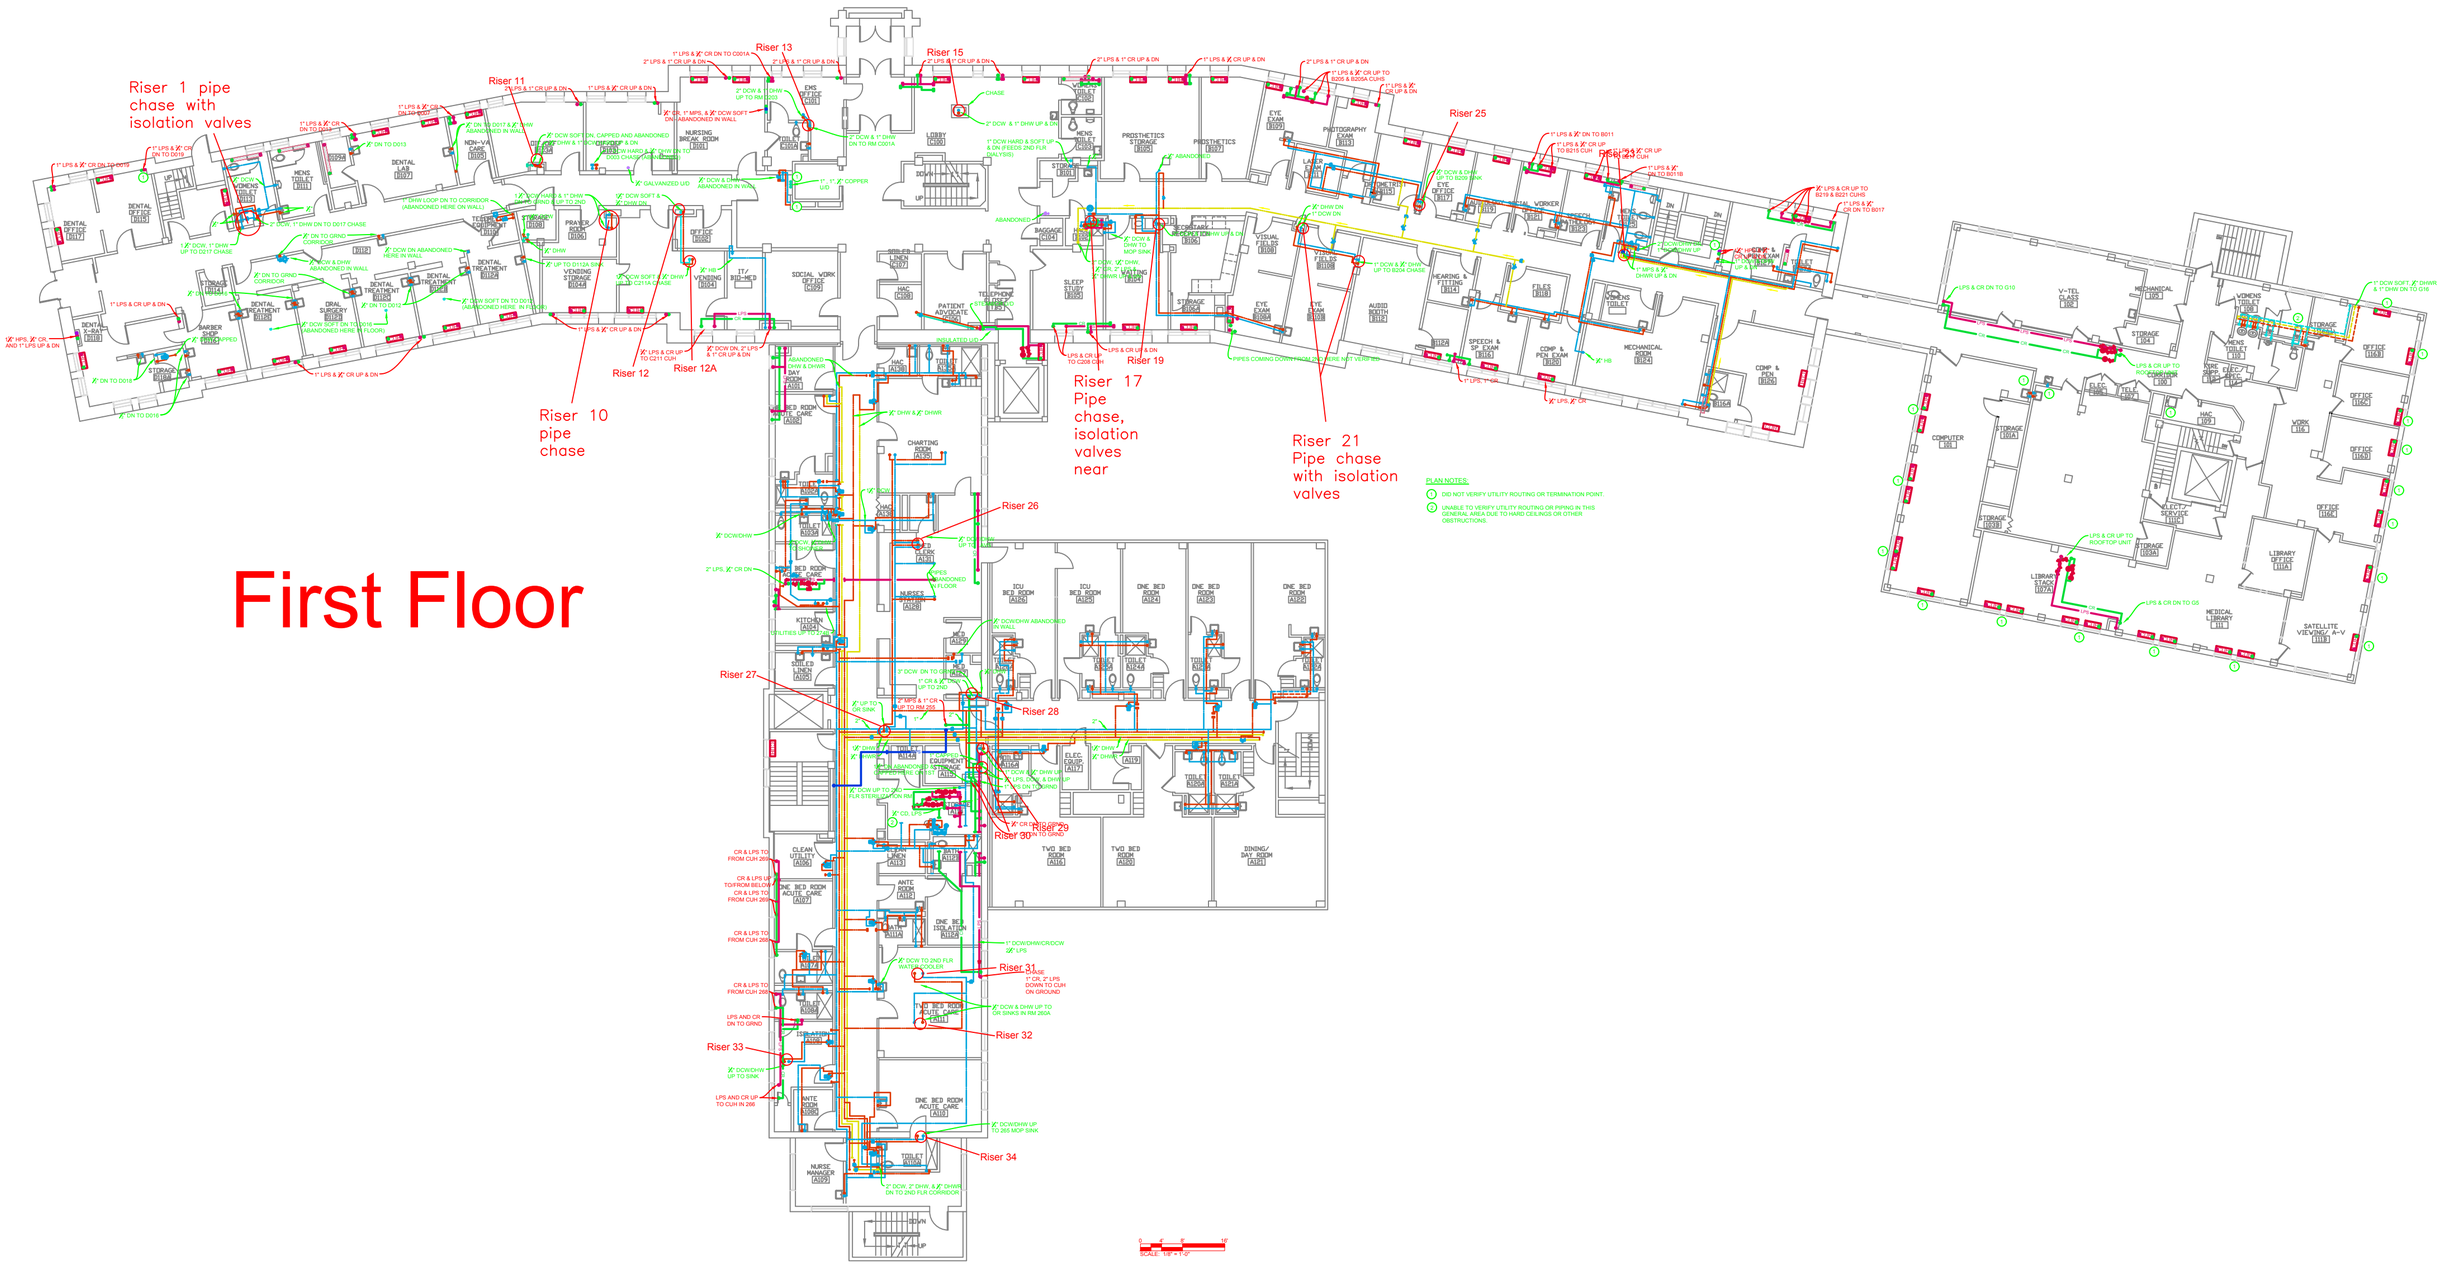
Riser 1 pipe chase with isolation valves
Riser 10 pipe chase
Riser 11
Riser 12
Riser 12A
Riser 13
Riser 15
Riser 17 Pipe chase, isolation valves near
Riser 19
Riser 21 Pipe chase with isolation valves
Riser 25
Riser 26
Riser 27
Riser 28
Riser 29
Riser 30
Riser 31
Riser 32
Riser 33
Riser 34
PLAN NOTES:
1. DID NOT VERIFY UTILITY ROUTING OR TERMINATION POINT.
2. UNABLE TO VERIFY UTILITY ROUTING OR PIPING IN THIS GENERAL AREA DUE TO HARD CEILINGS OR OTHER OBSTRUCTIONS.
SCALE: 1/8" = 1'-0"